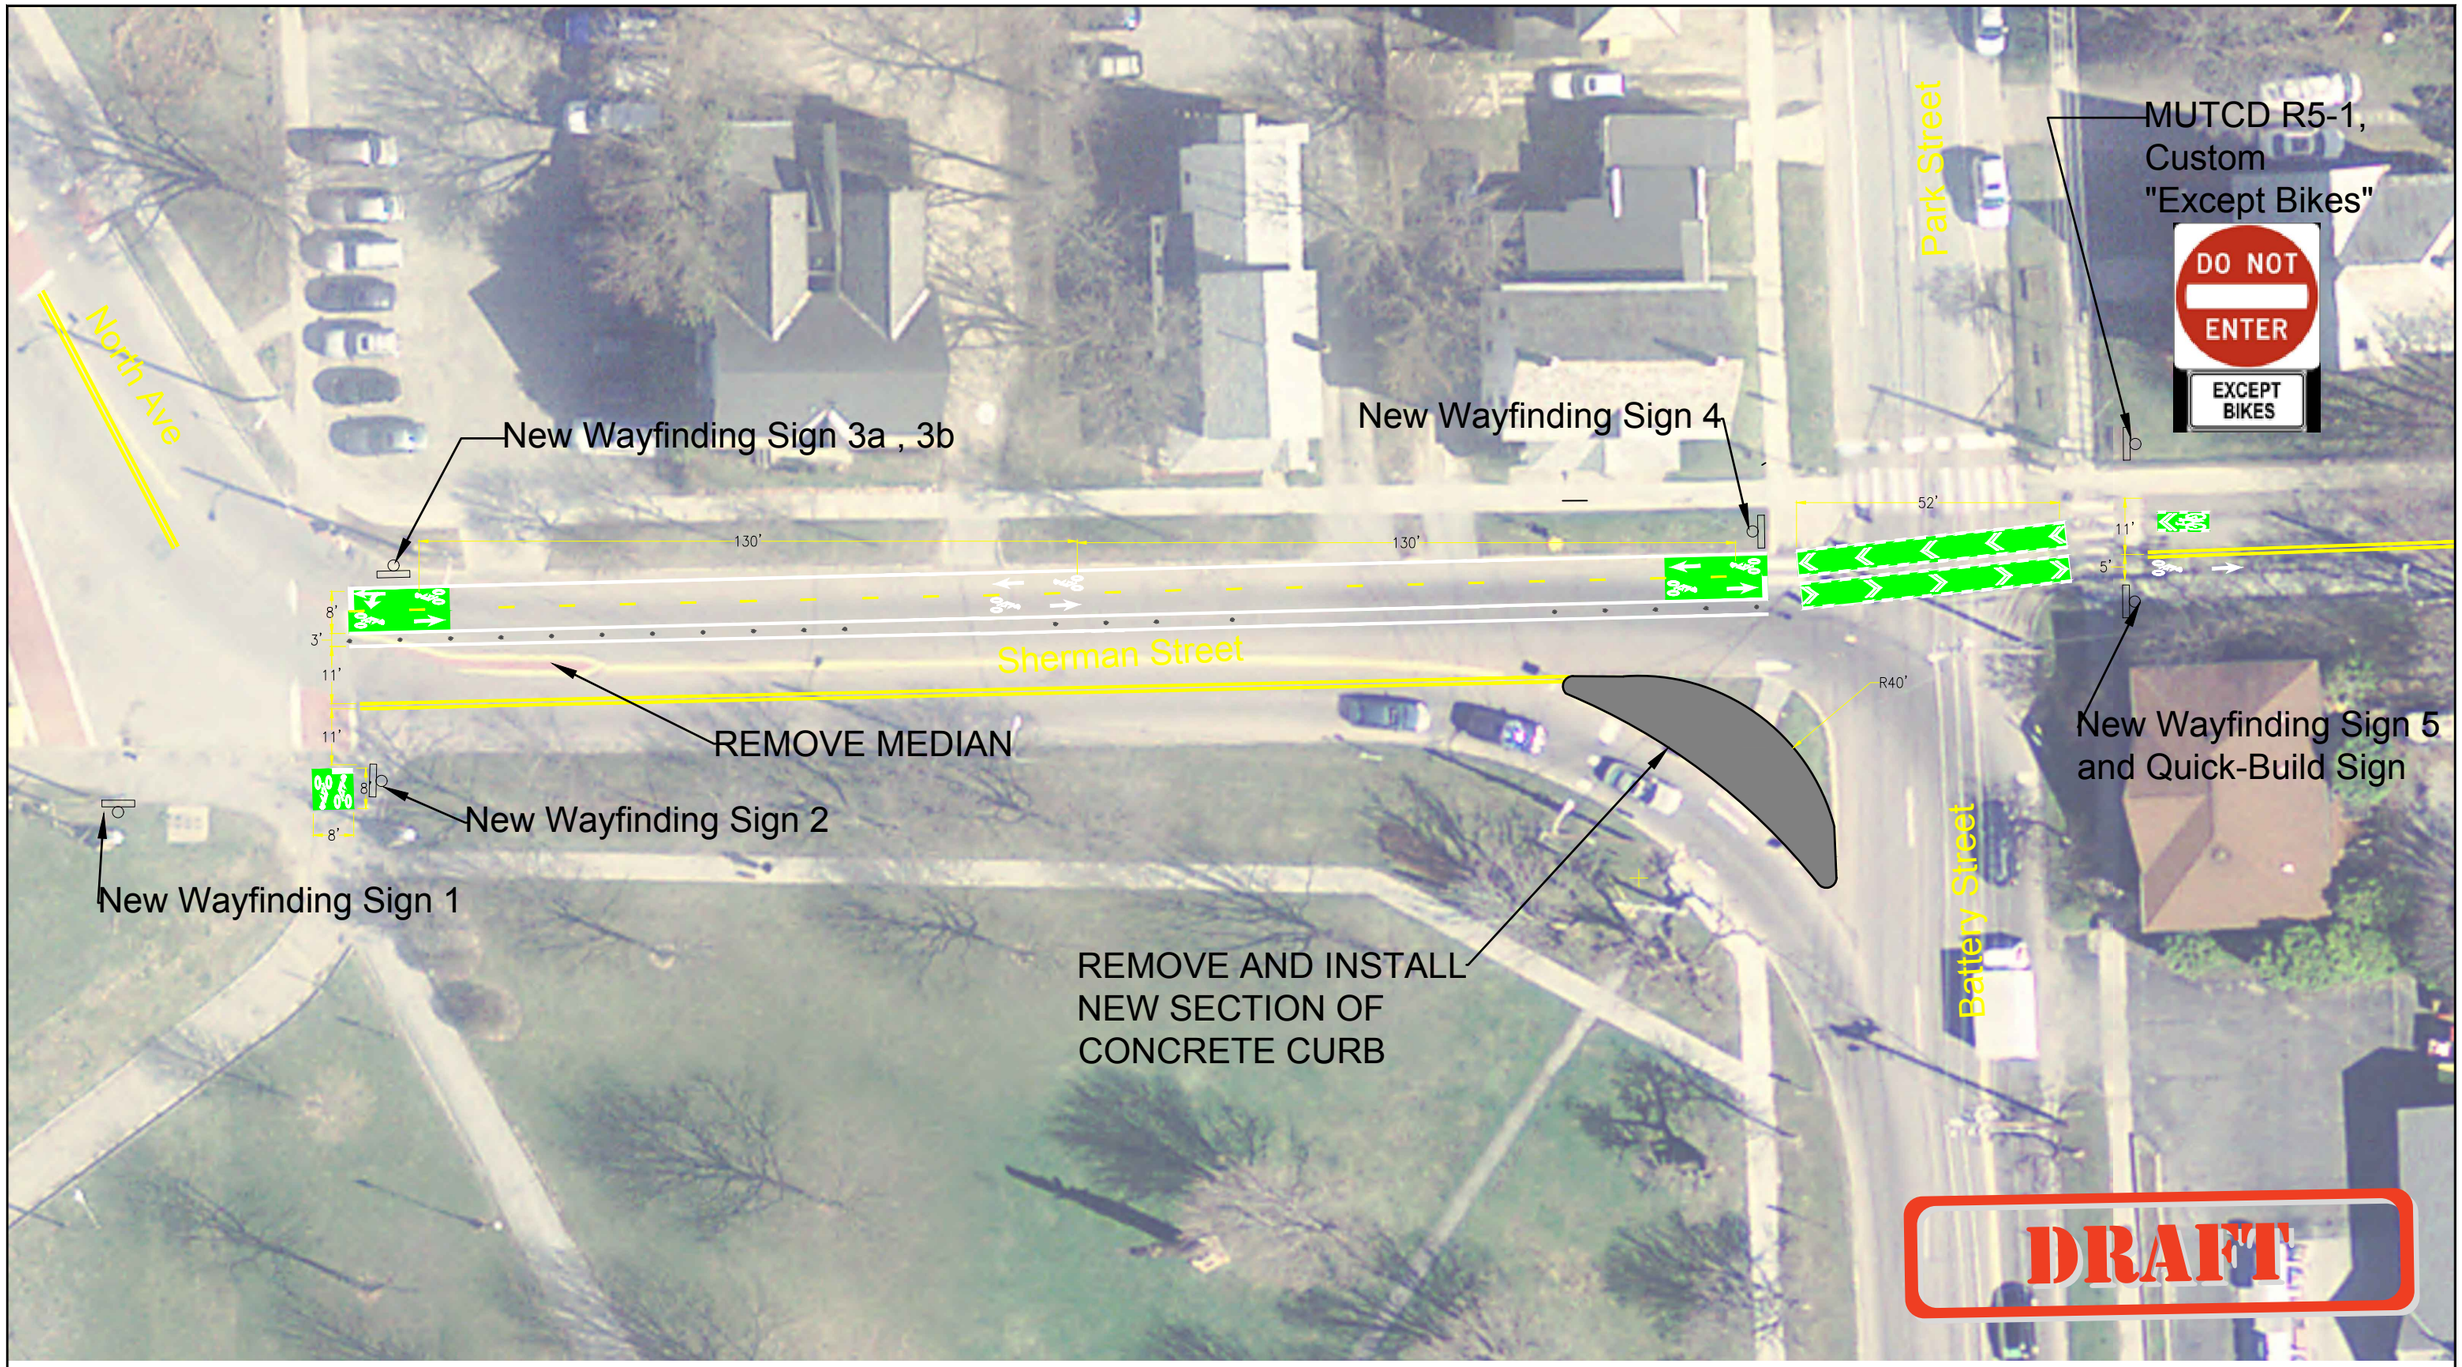

30' 0 30' 60'

SCALE: 1" = 30'

North

OLD NORTH END GREENWAY
STREET MODIFICATIONS

BURLINGTON, VT PUBLIC WORKS

BURLINGTON PUBLIC WORKS ENGINEERING DIV.

645 PINE STREET
BURLINGTON, VT 05401
(802) 863-9094
(802) 863-0466 (Fax)

DESIGNED SMM	RFS NO. XXXXX
DRAWN ACKW	SCALE 1"=30'
CHECKED DA	DRAWING NO.
DATE 8/24/2017	SHEET 1 OF 20

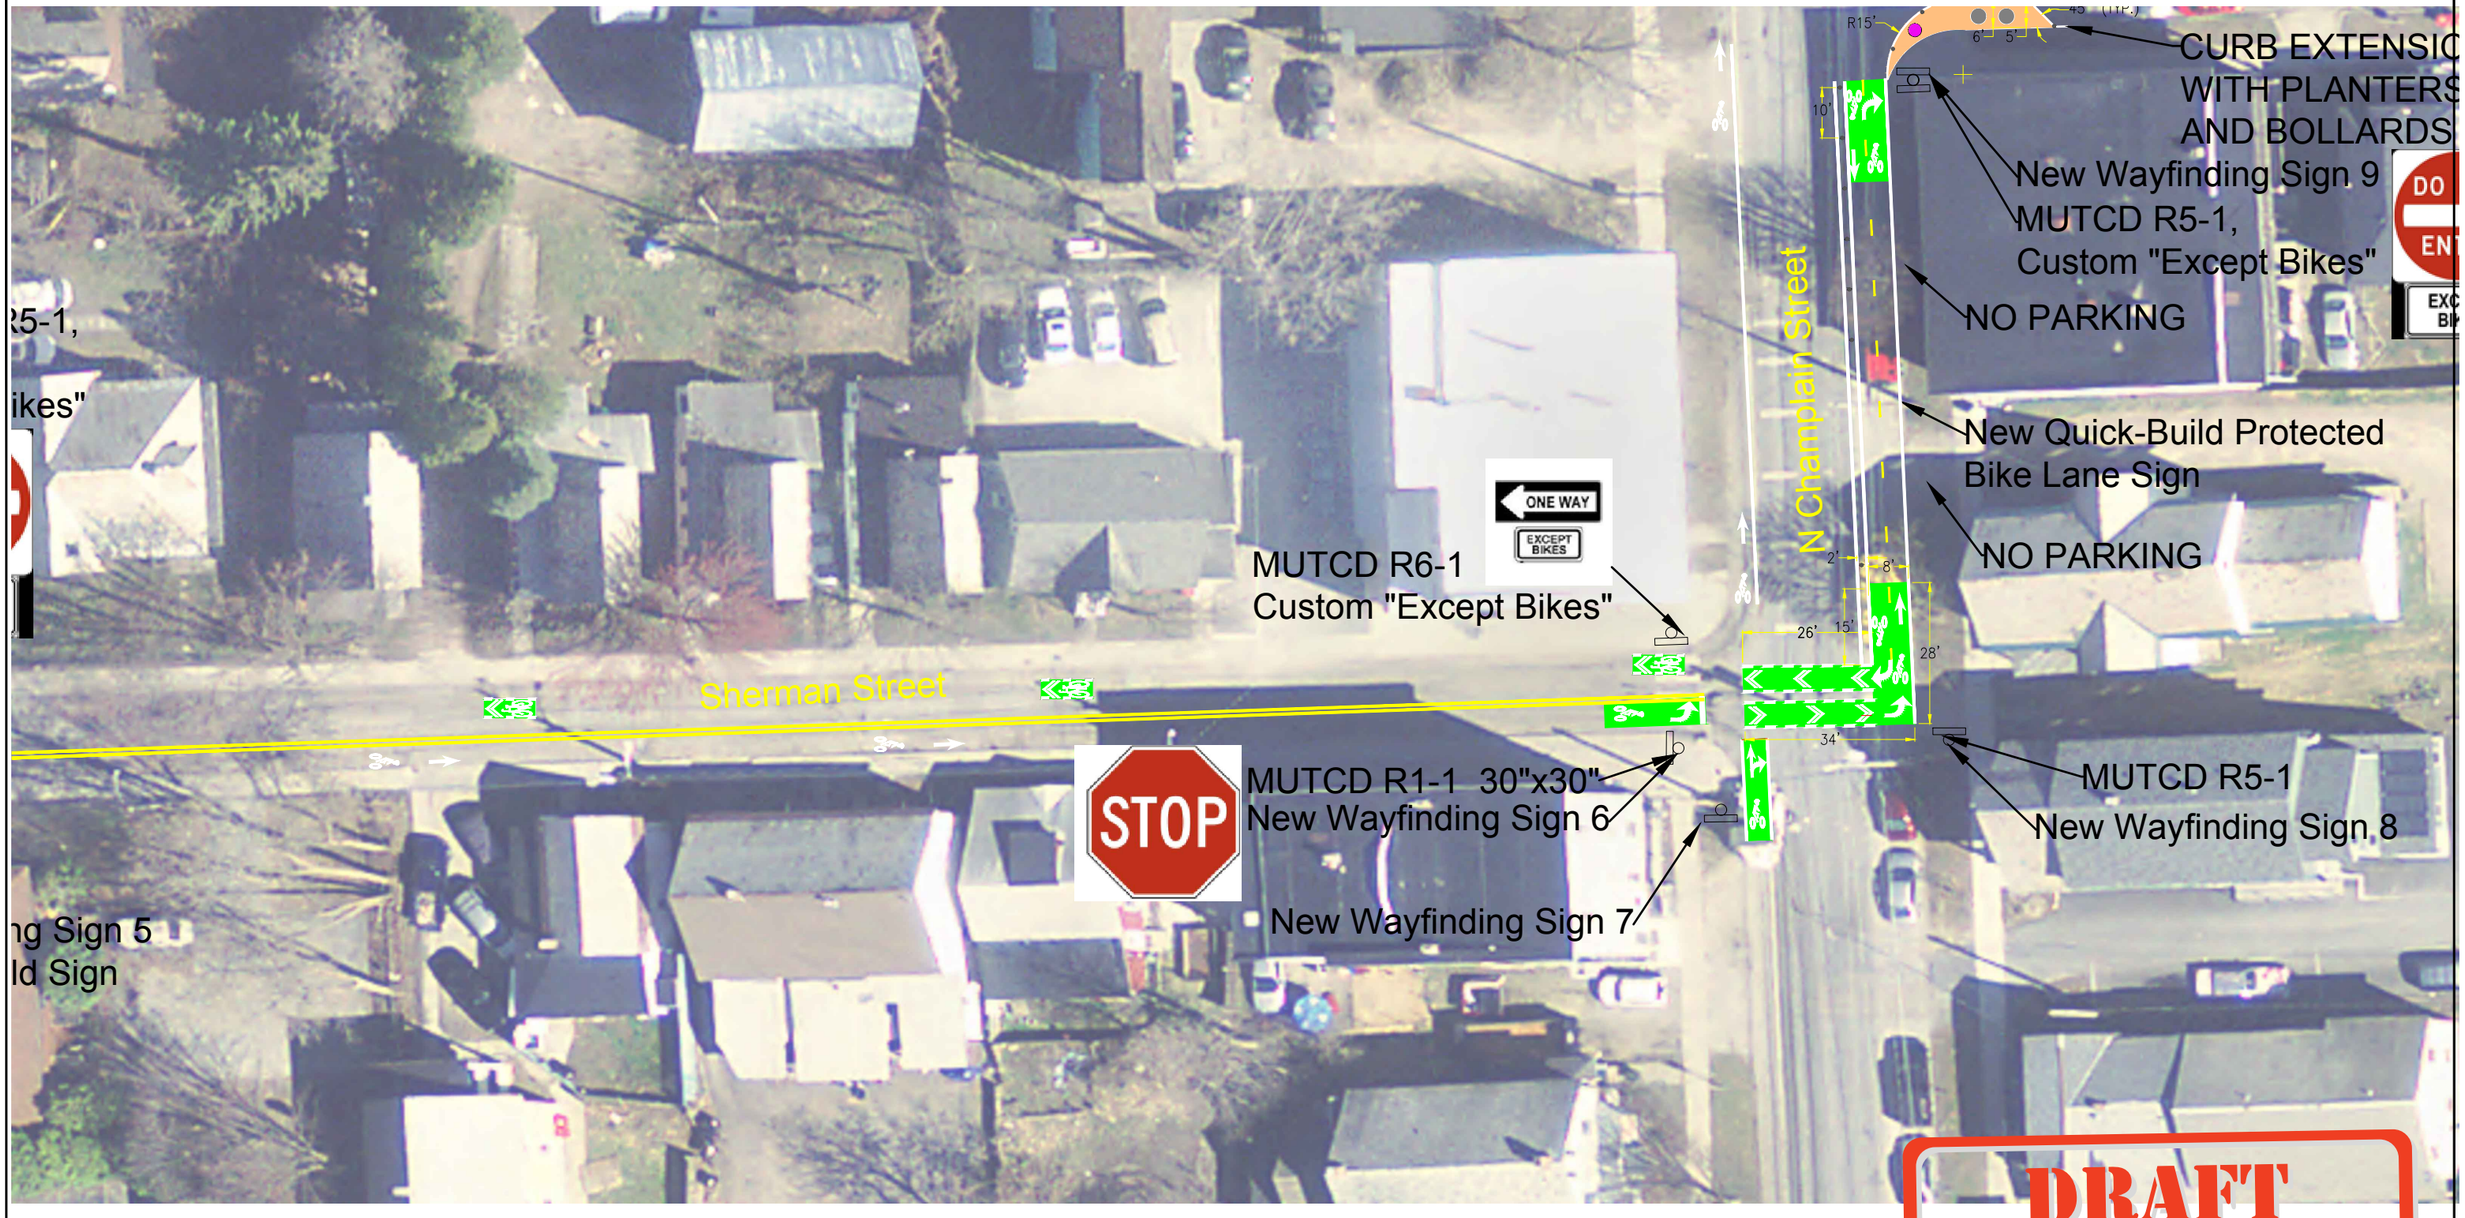

DRAFT

30' 0 30' 60'

SCALE: 1" = 30'

North

OLD NORTH END GREENWAY
STREET MODIFICATIONS

BURLINGTON, VT PUBLIC WORKS

BURLINGTON PUBLIC WORKS ENGINEERING DIV.

645 PINE STREET
BURLINGTON, VT 05401
(802) 863-9094
(802) 863-0466 (Fax)

DESIGNED	RFS NO.
SMM	XXXXX
DRAWN	SCALE
ACKW	1"=30'
CHECKED	DRAWING NO.
DA	
DATE	
8/24/2021	SHEET 2 OF 20

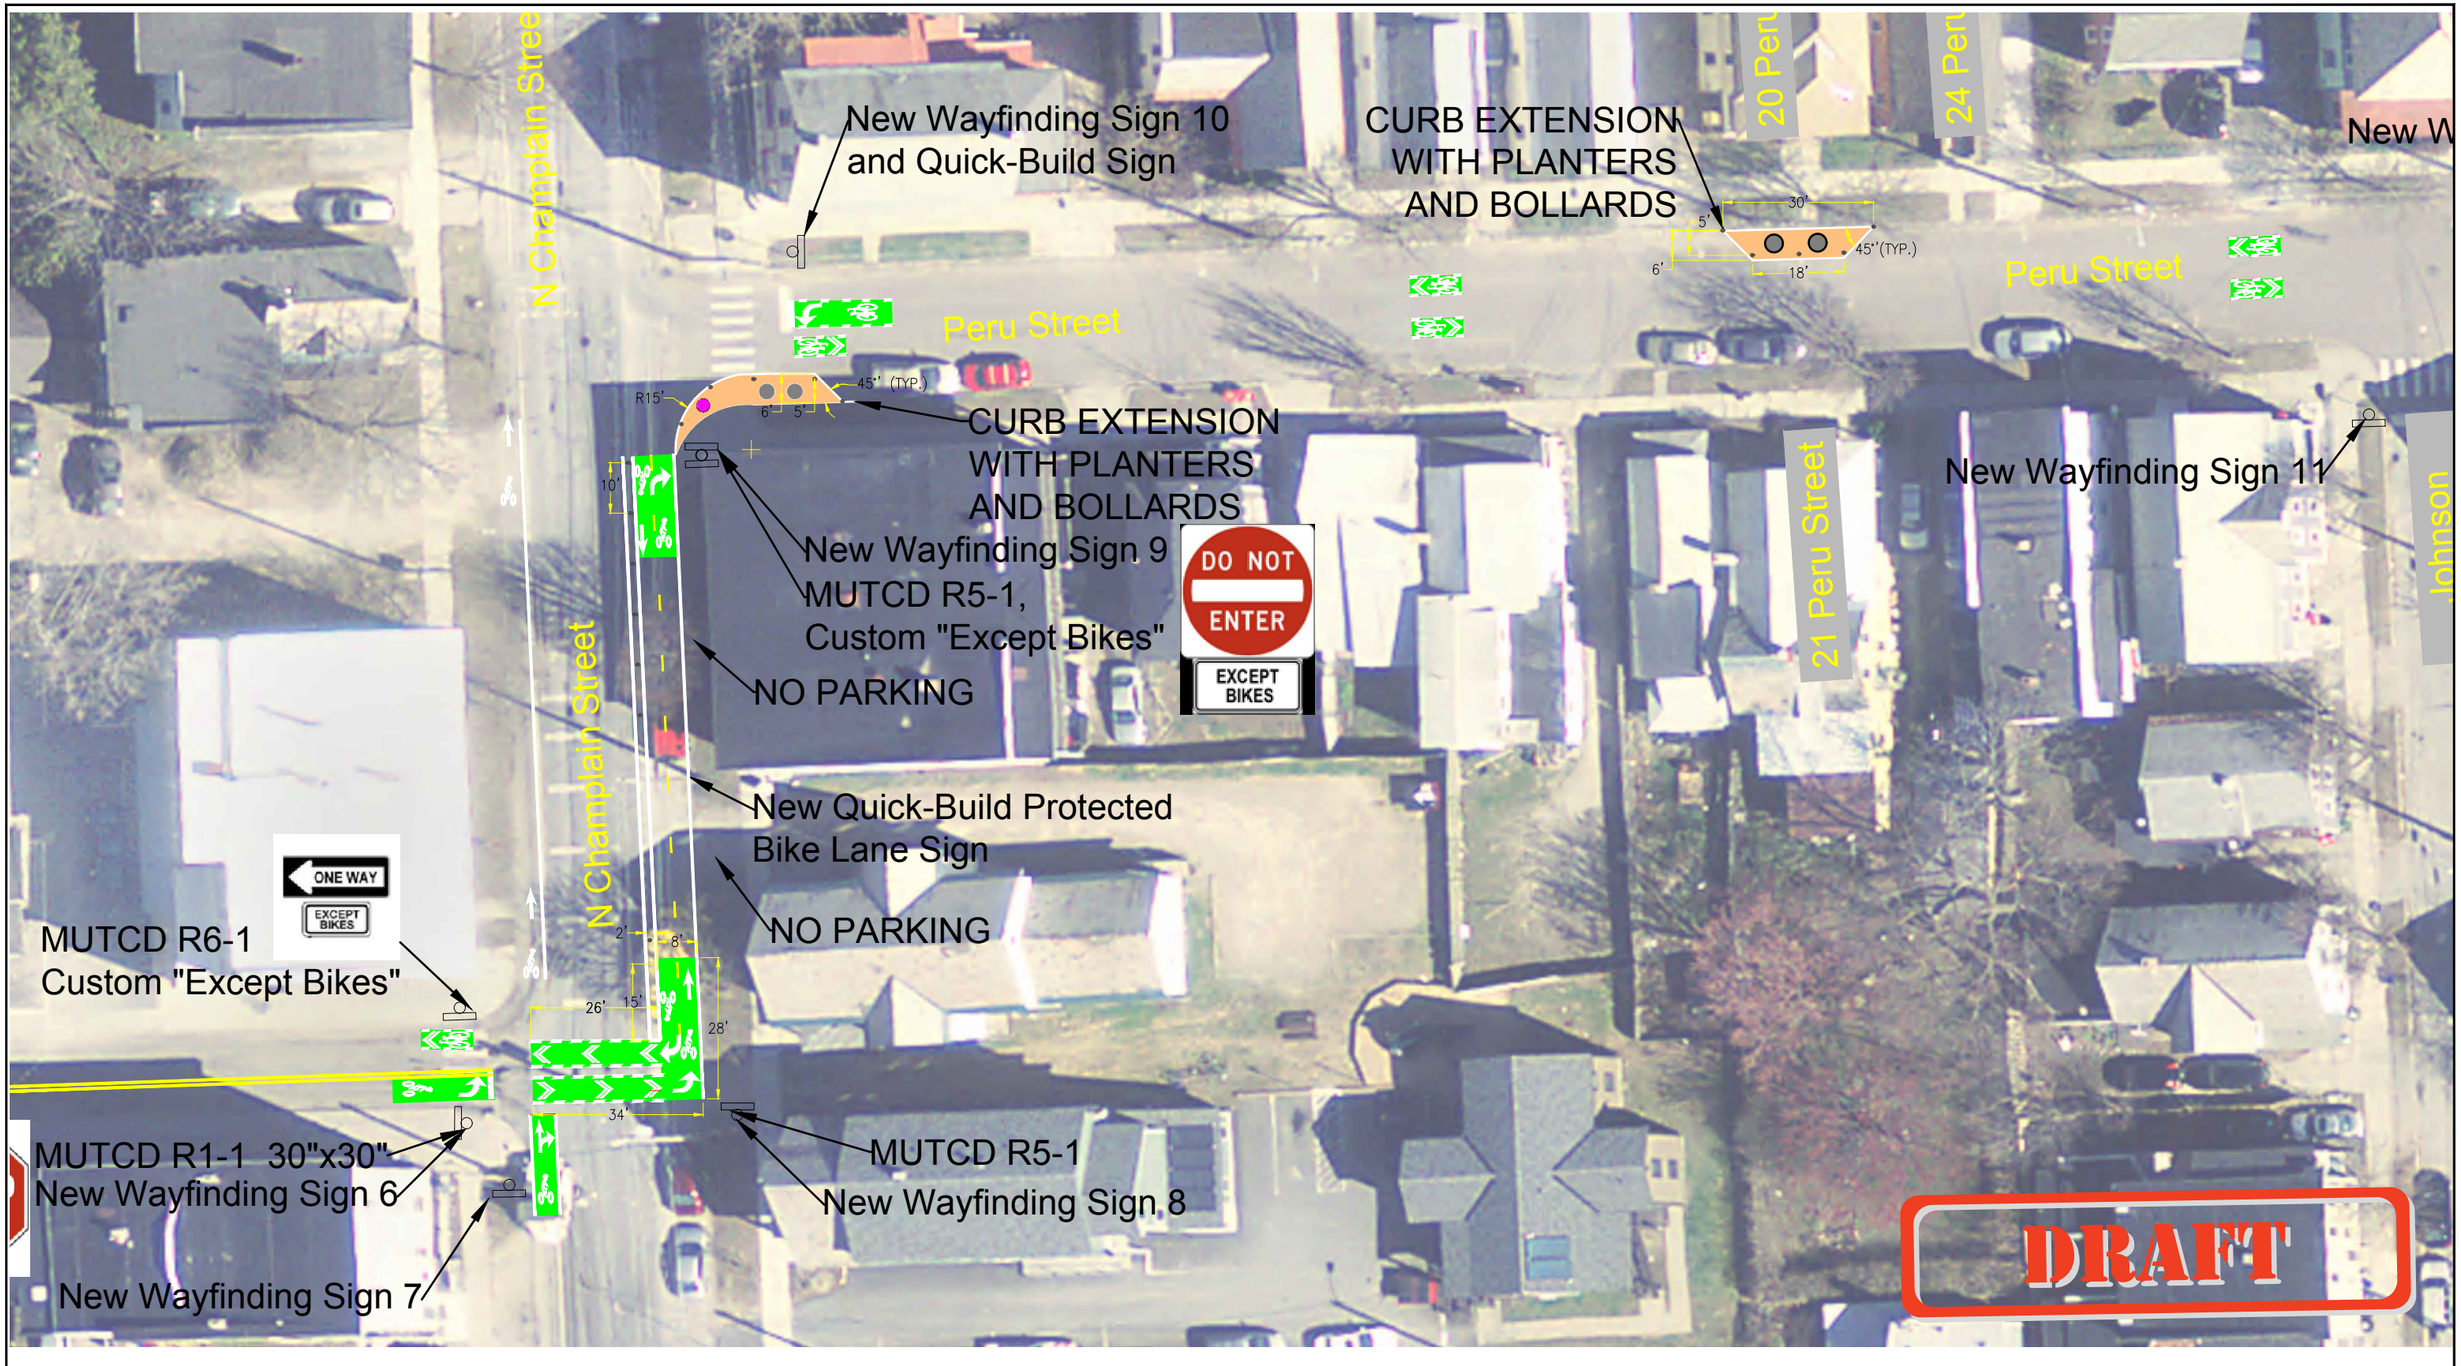

30' 0 30' 60'

SCALE: 1" = 30'

North

OLD NORTH END GREENWAY
STREET MODIFICATIONS

BURLINGTON PUBLIC WORKS ENGINEERING DIV.

645 PINE STREET
BURLINGTON, VT 05401
(802) 863-9094
(802) 863-0466 (Fax)

DESIGNED SMM	RFS NO. XXXXX
DRAWN ACKW	SCALE 1"=30'
CHECKED DA	DRAWING NO.
DATE 8/24/2021	SHEET 3 OF 20

30' 0 30' 60'

SCALE: 1" = 30'

North

OLD NORTH END GREENWAY
STREET MODIFICATIONS

BURLINGTON, VT PUBLIC WORKS

BURLINGTON PUBLIC WORKS ENGINEERING DIV.

645 PINE STREET
BURLINGTON, VT 05401
(802) 863-9094
(802) 863-0466 (Fax)

DESIGNED SMM	RFS NO. XXXXX
DRAWN ACKW	SCALE 1"=30'
CHECKED DA	DRAWING NO.
DATE 8/24/23	SHEET 4 OF 20

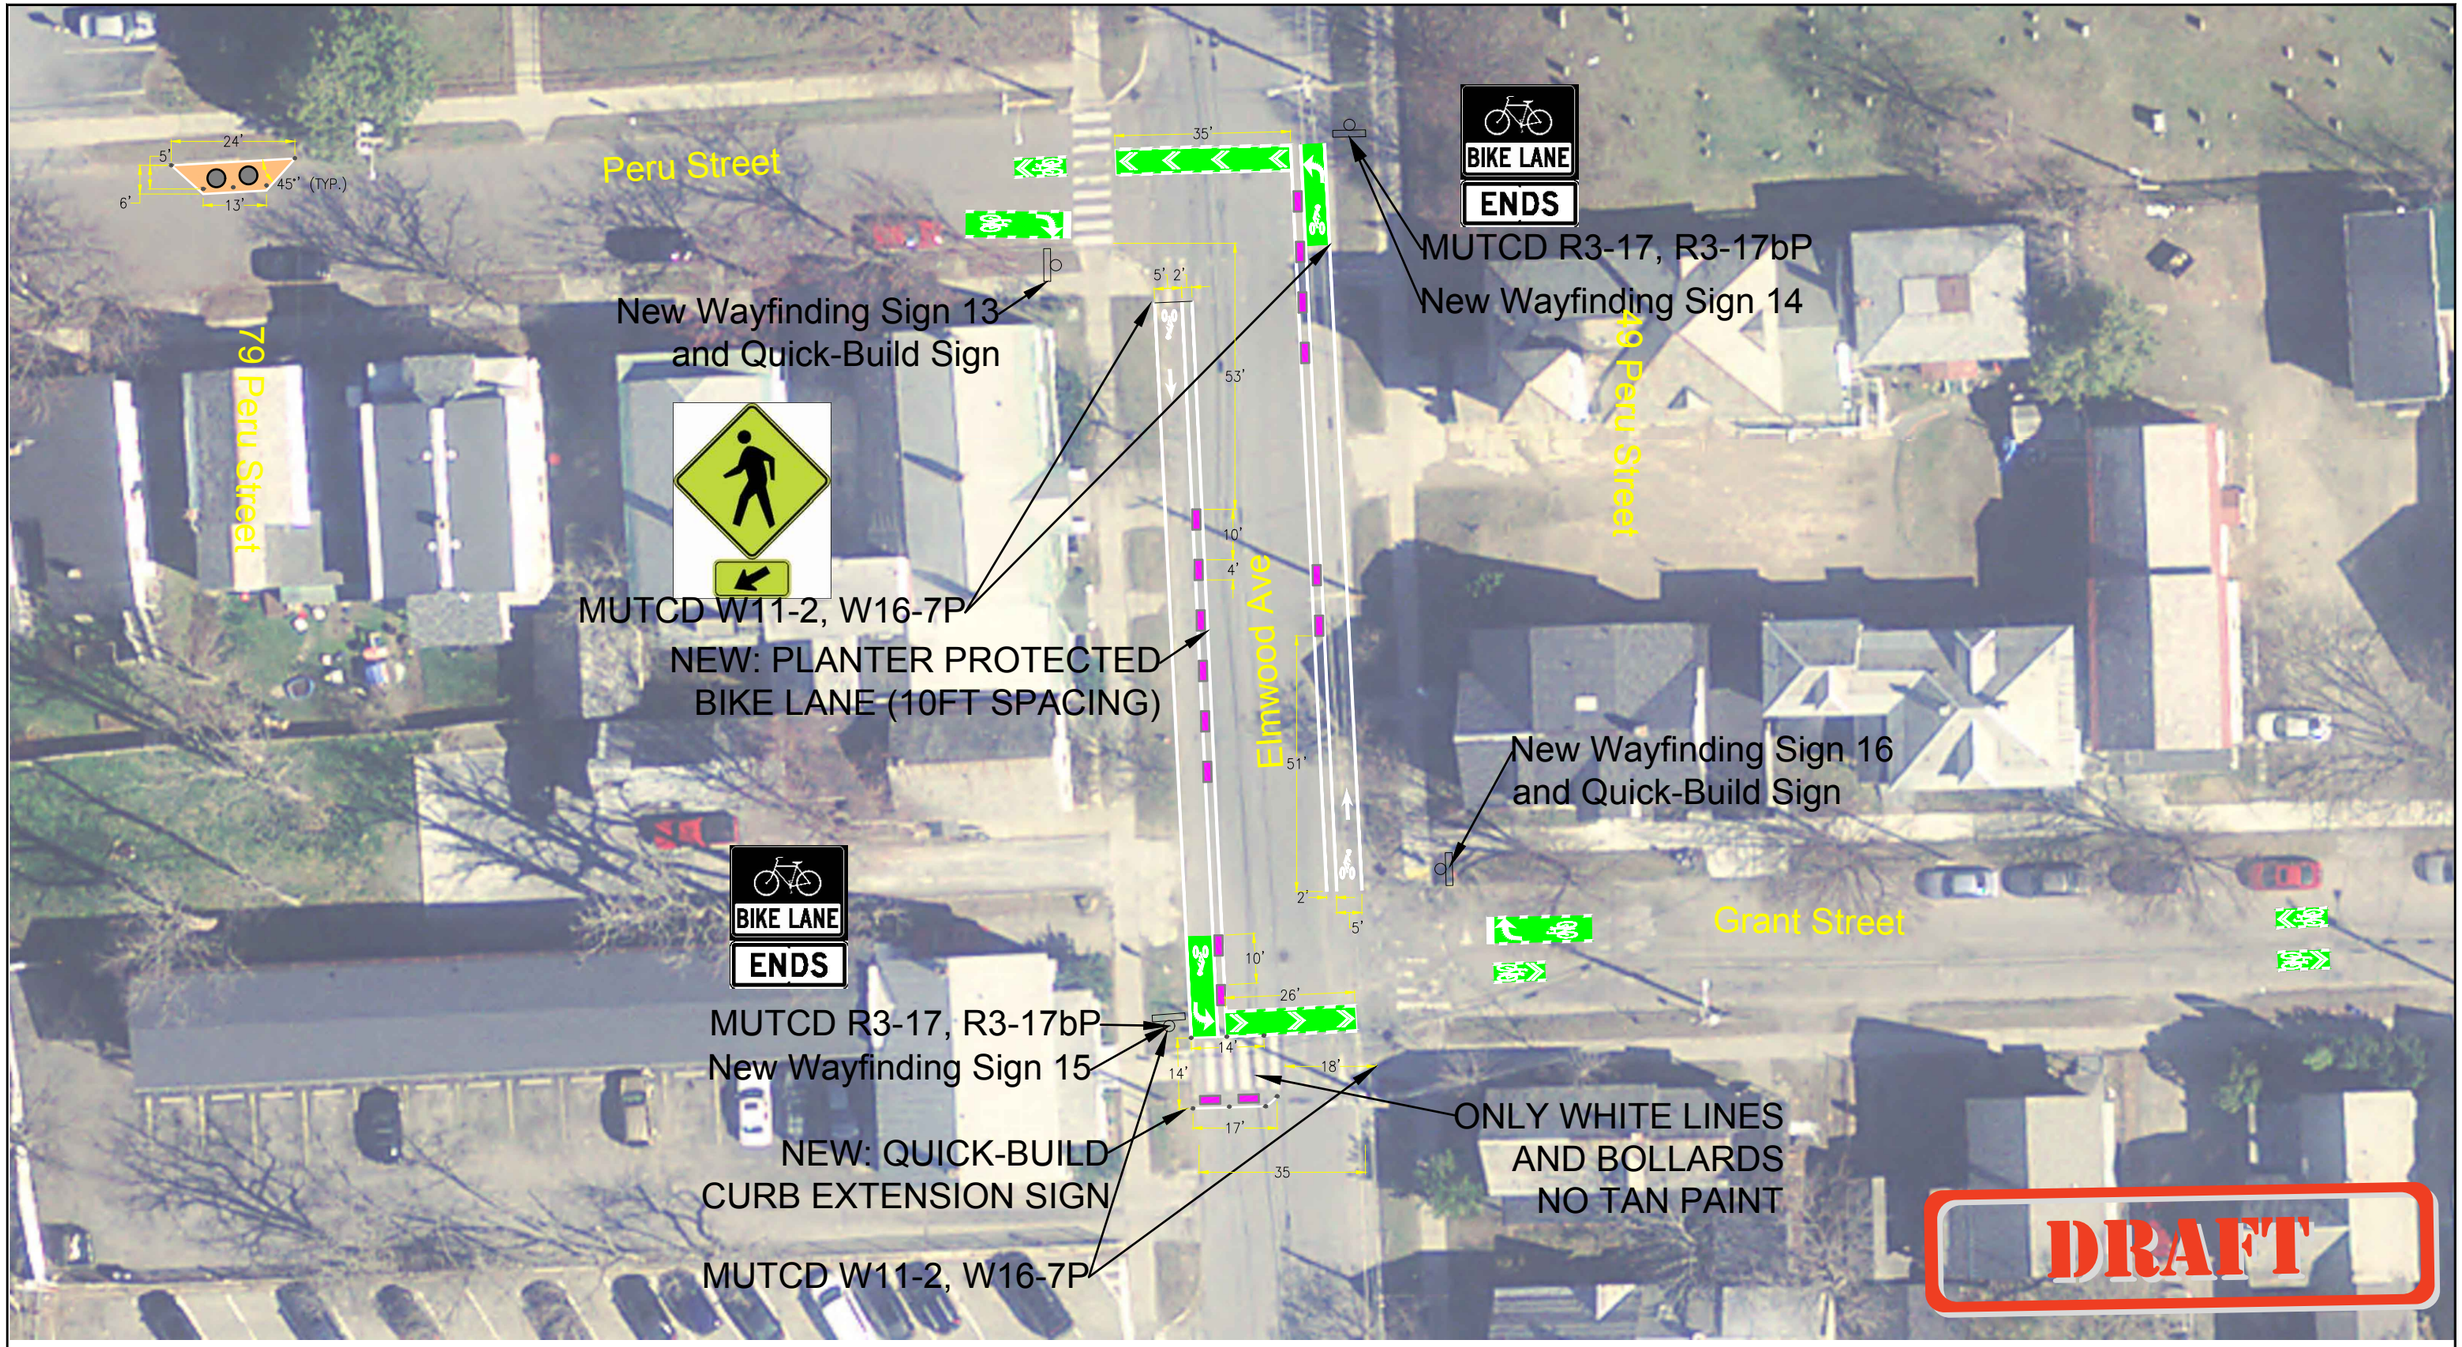

30' 0 30' 60'

SCALE: 1" = 30'

North

OLD NORTH END GREENWAY
STREET MODIFICATIONS

BURLINGTON, VT PUBLIC WORKS
BURLINGTON PUBLIC WORKS ENGINEERING DIV.
645 PINE STREET
BURLINGTON, VT 05401
(802) 863-9094
(802) 863-0466 (Fax)

DESIGNED	SMM
DRAWN	ACKW
CHECKED	DA
DATE	8/24/2021
RFS NO.	XXXXX
SCALE	1"=30'
DRAWING NO.	
SHEET	5 OF 20

30' 0 30' 60'

SCALE: 1" = 30'

North

OLD NORTH END GREENWAY
STREET MODIFICATIONS

BURLINGTON, VT PUBLIC WORKS

BURLINGTON PUBLIC WORKS ENGINEERING DIV.

645 PINE STREET
BURLINGTON, VT 05401
(802) 863-9094
(802) 863-0466 (Fax)

DESIGNED SMM	RFS NO. XXXXX
DRAWN ACKW	SCALE 1"=30'
CHECKED DA	DRAWING NO.
DATE 8/24/2016	SHEET 6 OF 20

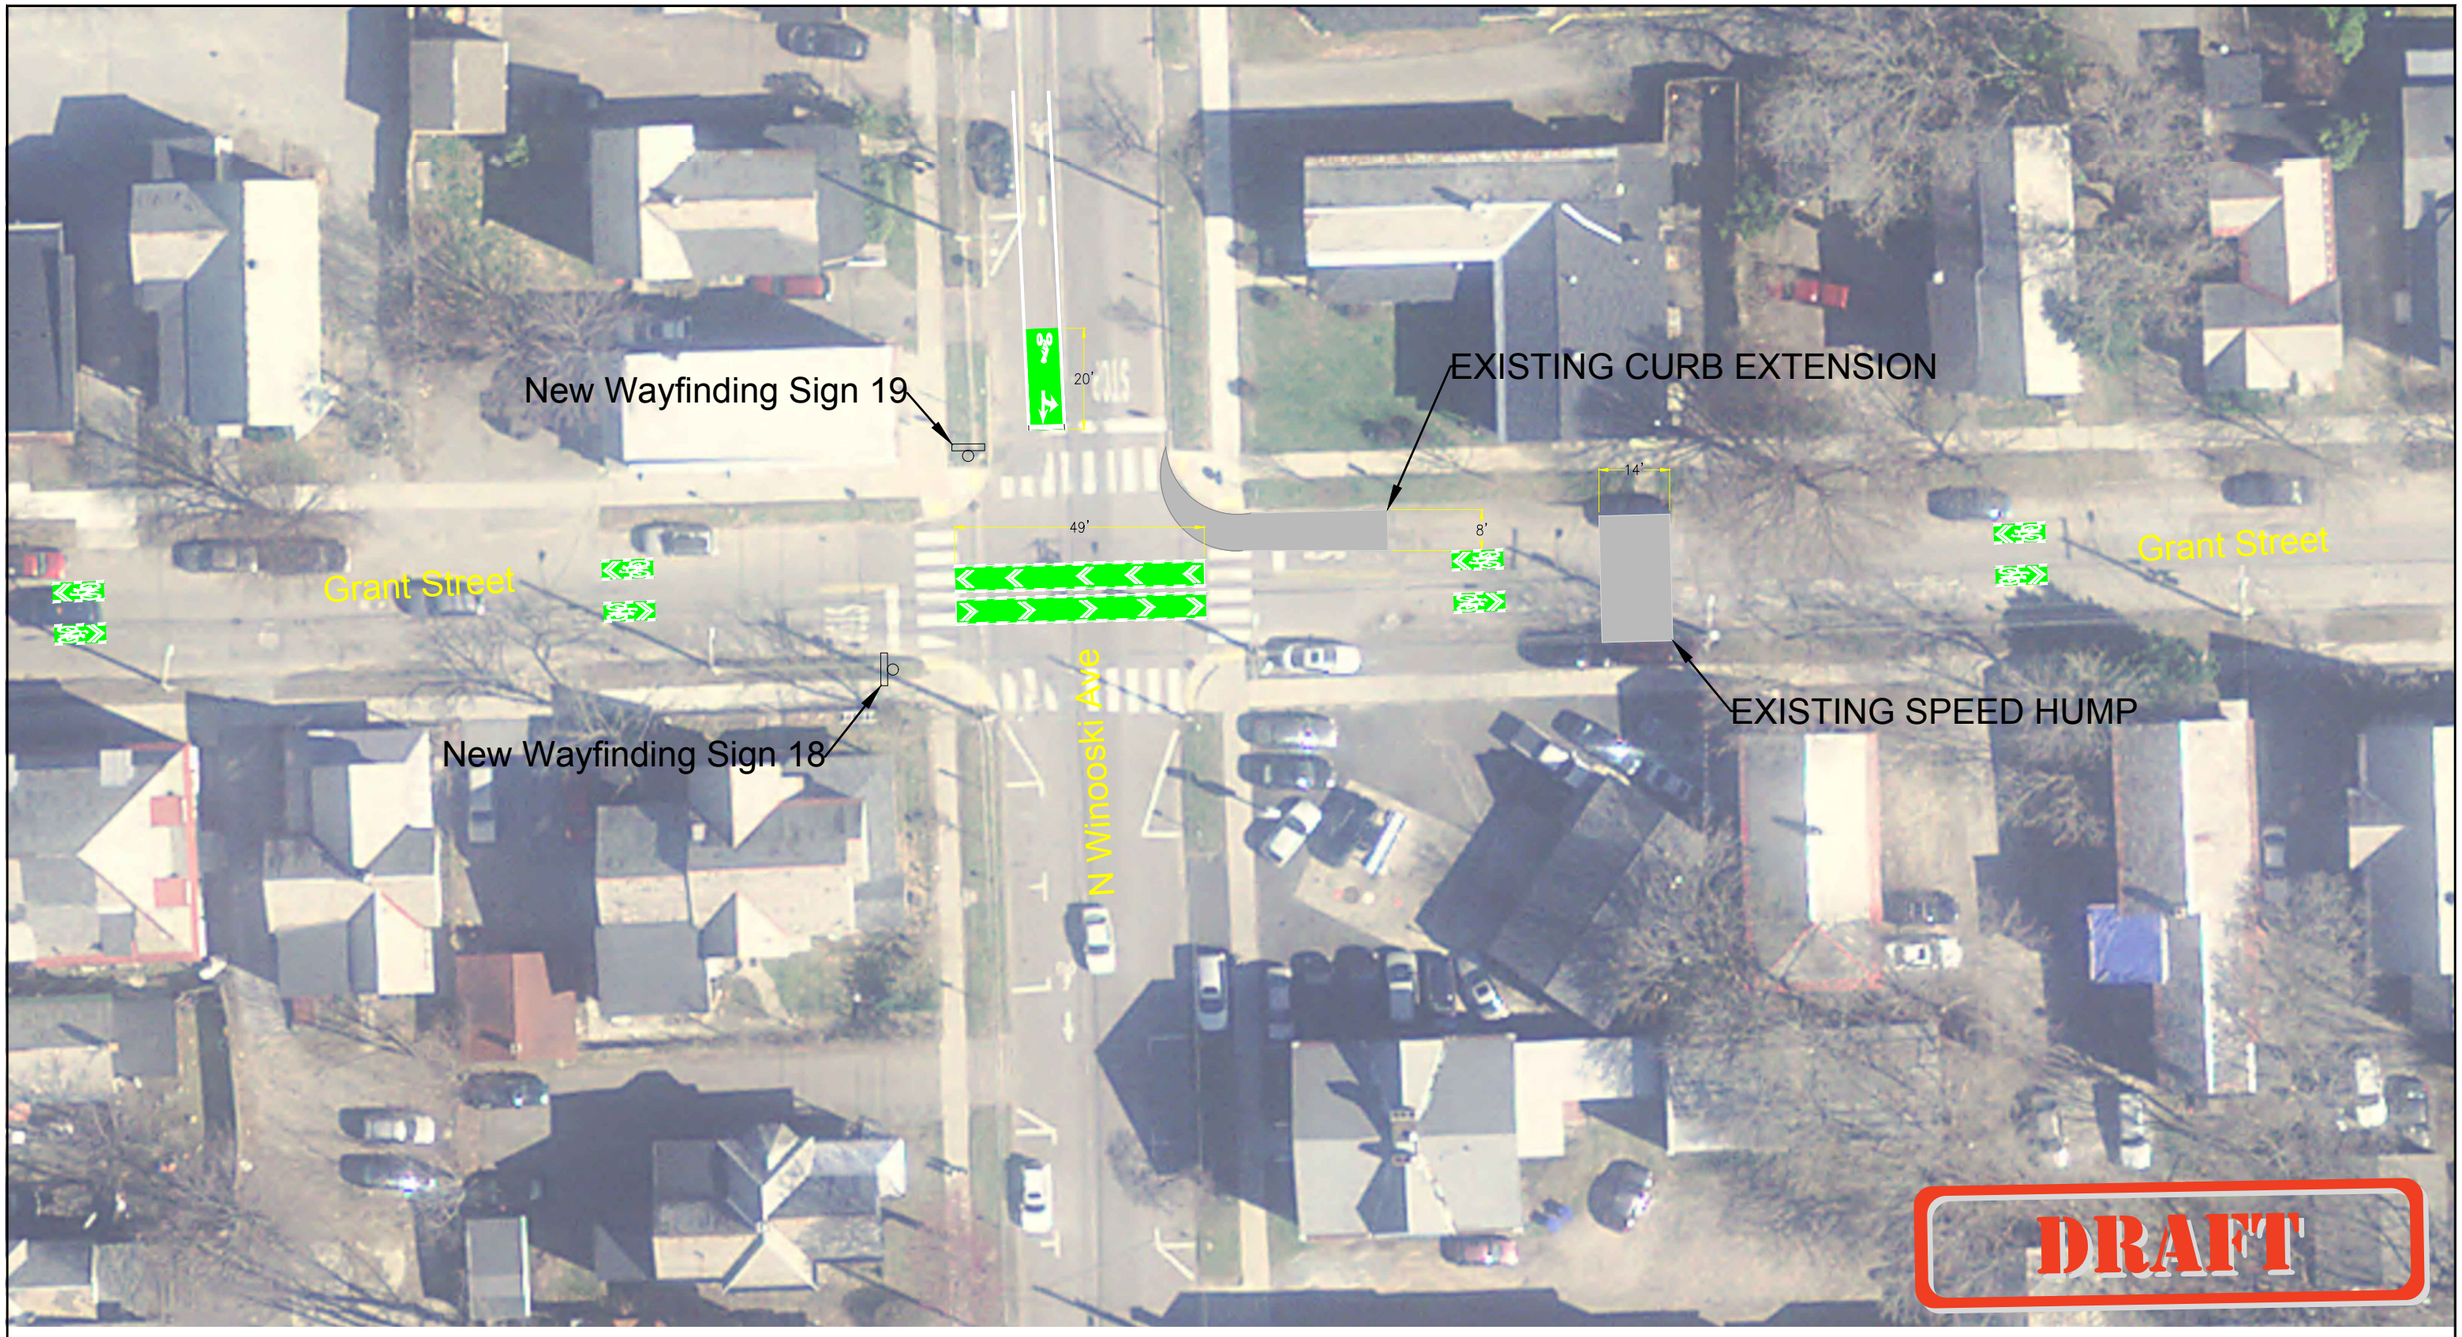

30' 0 30' 60'

SCALE: 1" = 30'

North

OLD NORTH END GREENWAY
STREET MODIFICATIONS

BURLINGTON, VT PUBLIC WORKS

BURLINGTON PUBLIC WORKS ENGINEERING DIV.

645 PINE STREET
BURLINGTON, VT 05401
(802) 863-9094
(802) 863-0466 (Fax)

DESIGNED SMM	RFS NO. XXXXX
DRAWN ACKW	SCALE 1"=30'
CHECKED DA	DRAWING NO.
DATE 8/24/2021	SHEET 7 OF 20

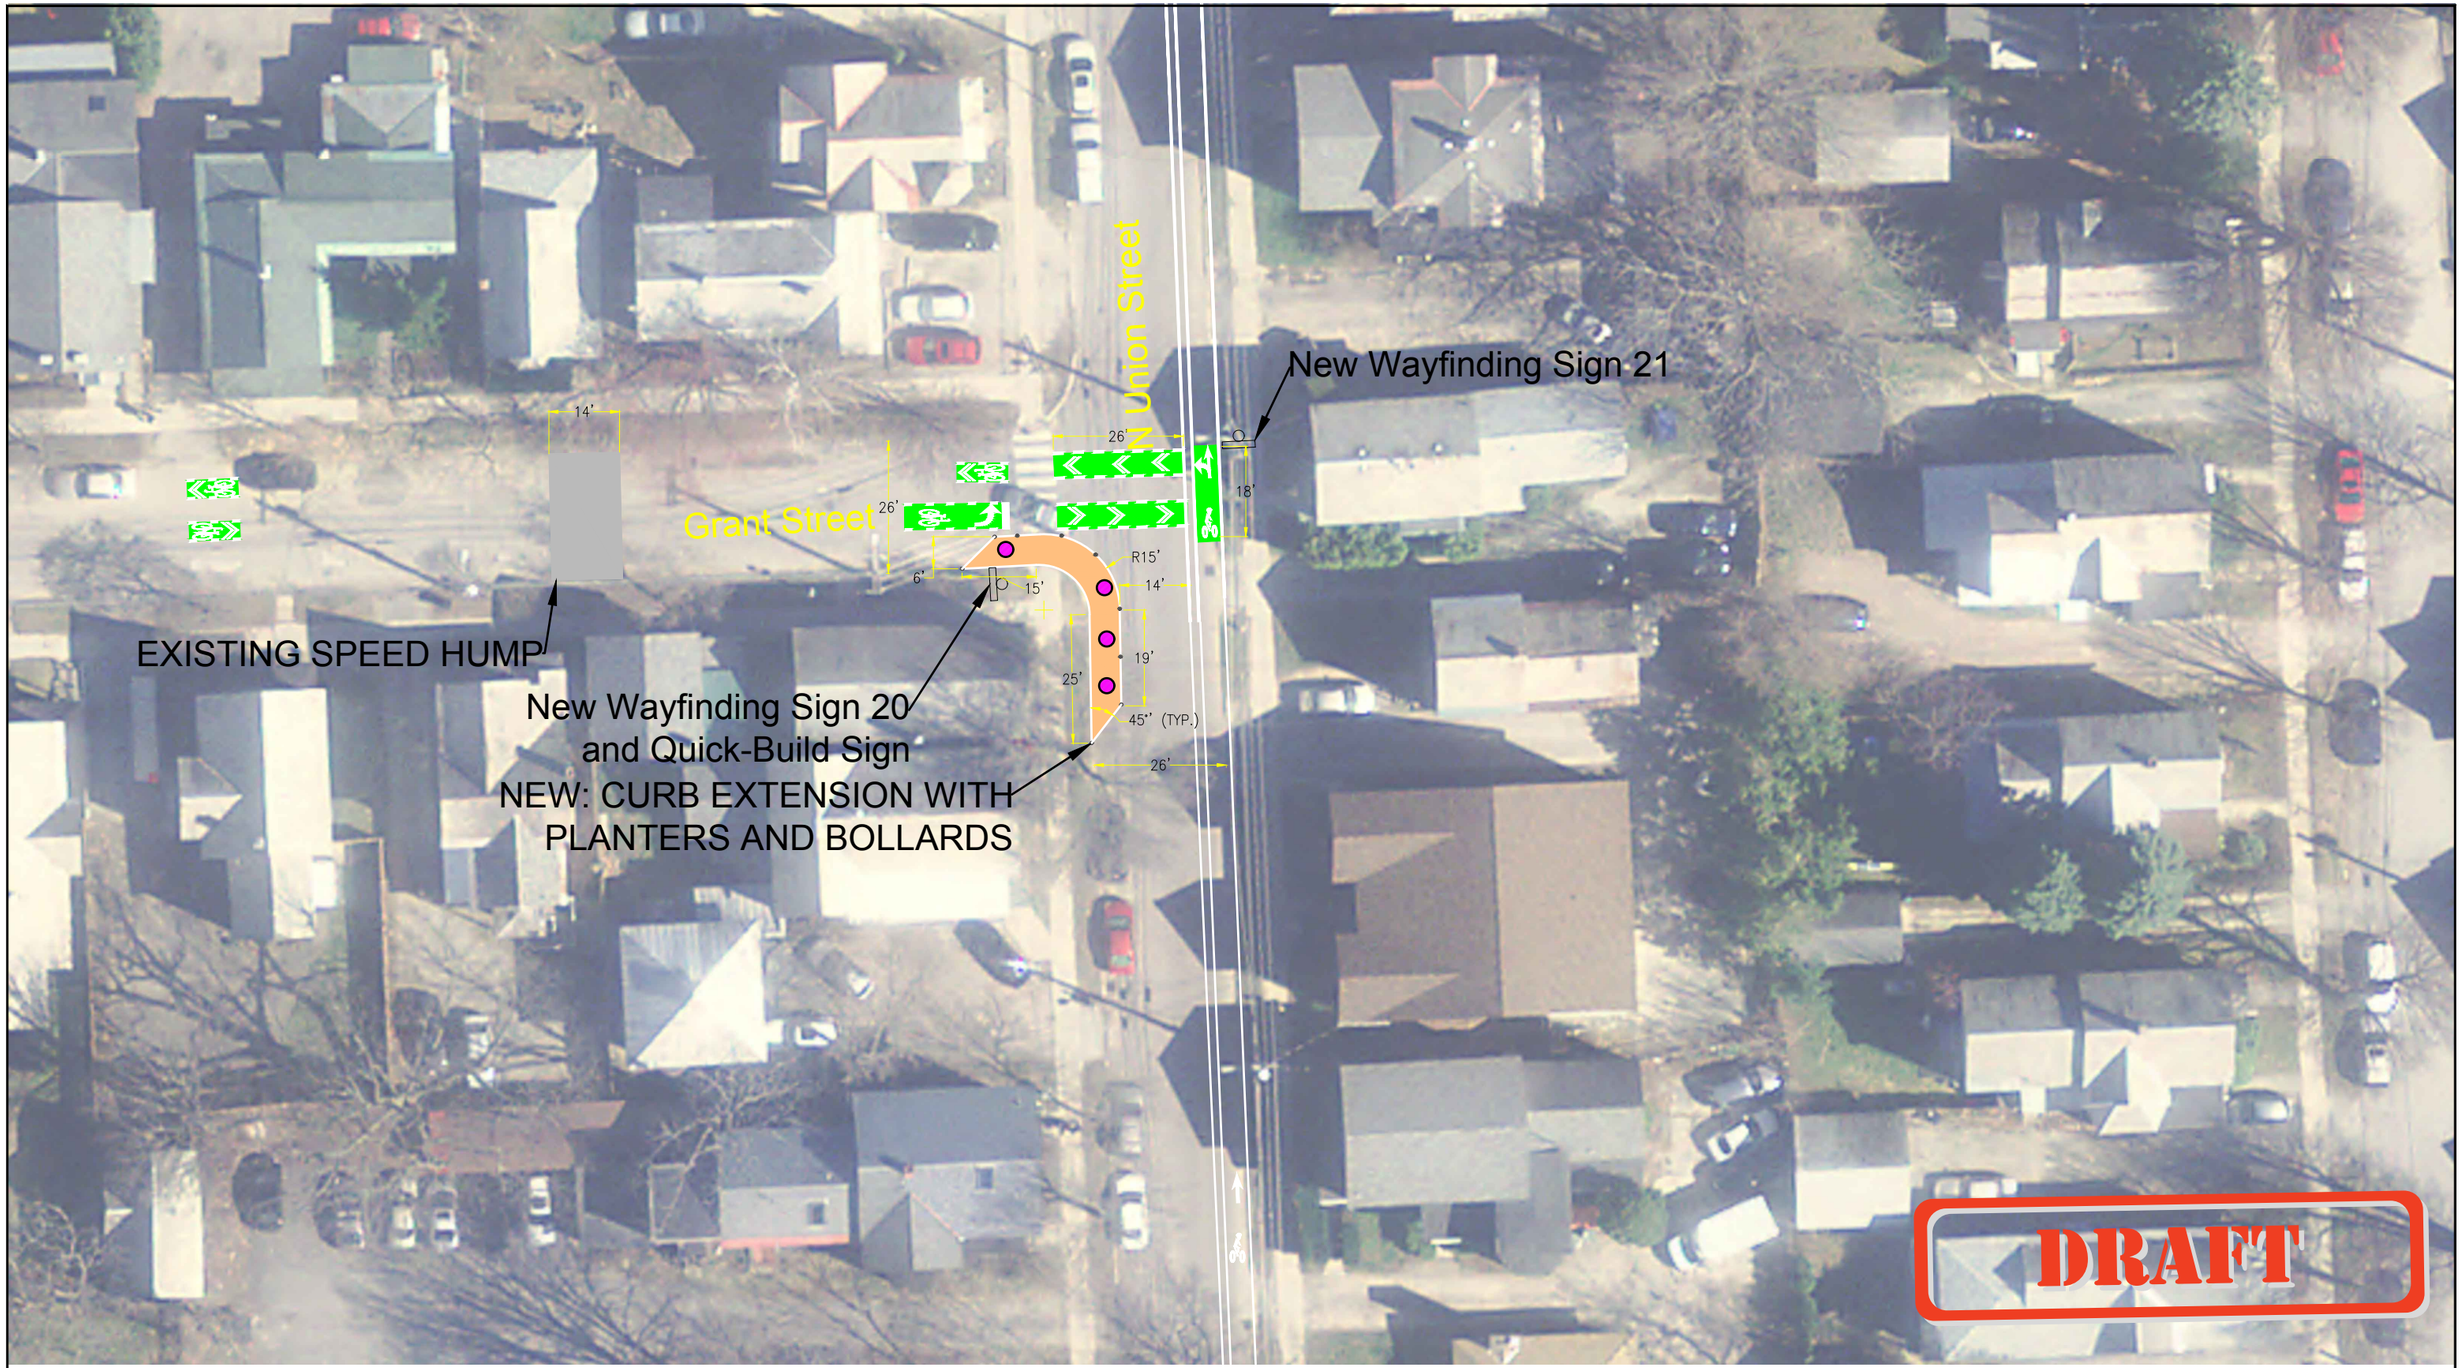

30' 0 30' 60'

SCALE: 1" = 30'

North

OLD NORTH END GREENWAY
STREET MODIFICATIONS

BURLINGTON, VT PUBLIC WORKS

BURLINGTON PUBLIC WORKS ENGINEERING DIV.

645 PINE STREET
BURLINGTON, VT 05401
(802) 863-9094
(802) 863-0466 (Fax)

DESIGNED SMM	RFS NO. XXXXX
DRAWN ACKW	SCALE 1"=30'
CHECKED DA	DRAWING NO.
DATE 8/24/2021	SHEET 8 OF 20

30' 0 30' 60'

SCALE: 1" = 30'

North

OLD NORTH END GREENWAY
STREET MODIFICATIONS

BURLINGTON, VT PUBLIC WORKS

BURLINGTON PUBLIC WORKS ENGINEERING DIV.

645 PINE STREET
BURLINGTON, VT 05401
(802) 863-9094
(802) 863-0466 (Fax)

DESIGNED SMM	RFS NO. XXXXX
DRAWN ACKW	SCALE 1"=30'
CHECKED DA	DRAWING NO.
DATE 8/24/2017	SHEET 9 OF 20

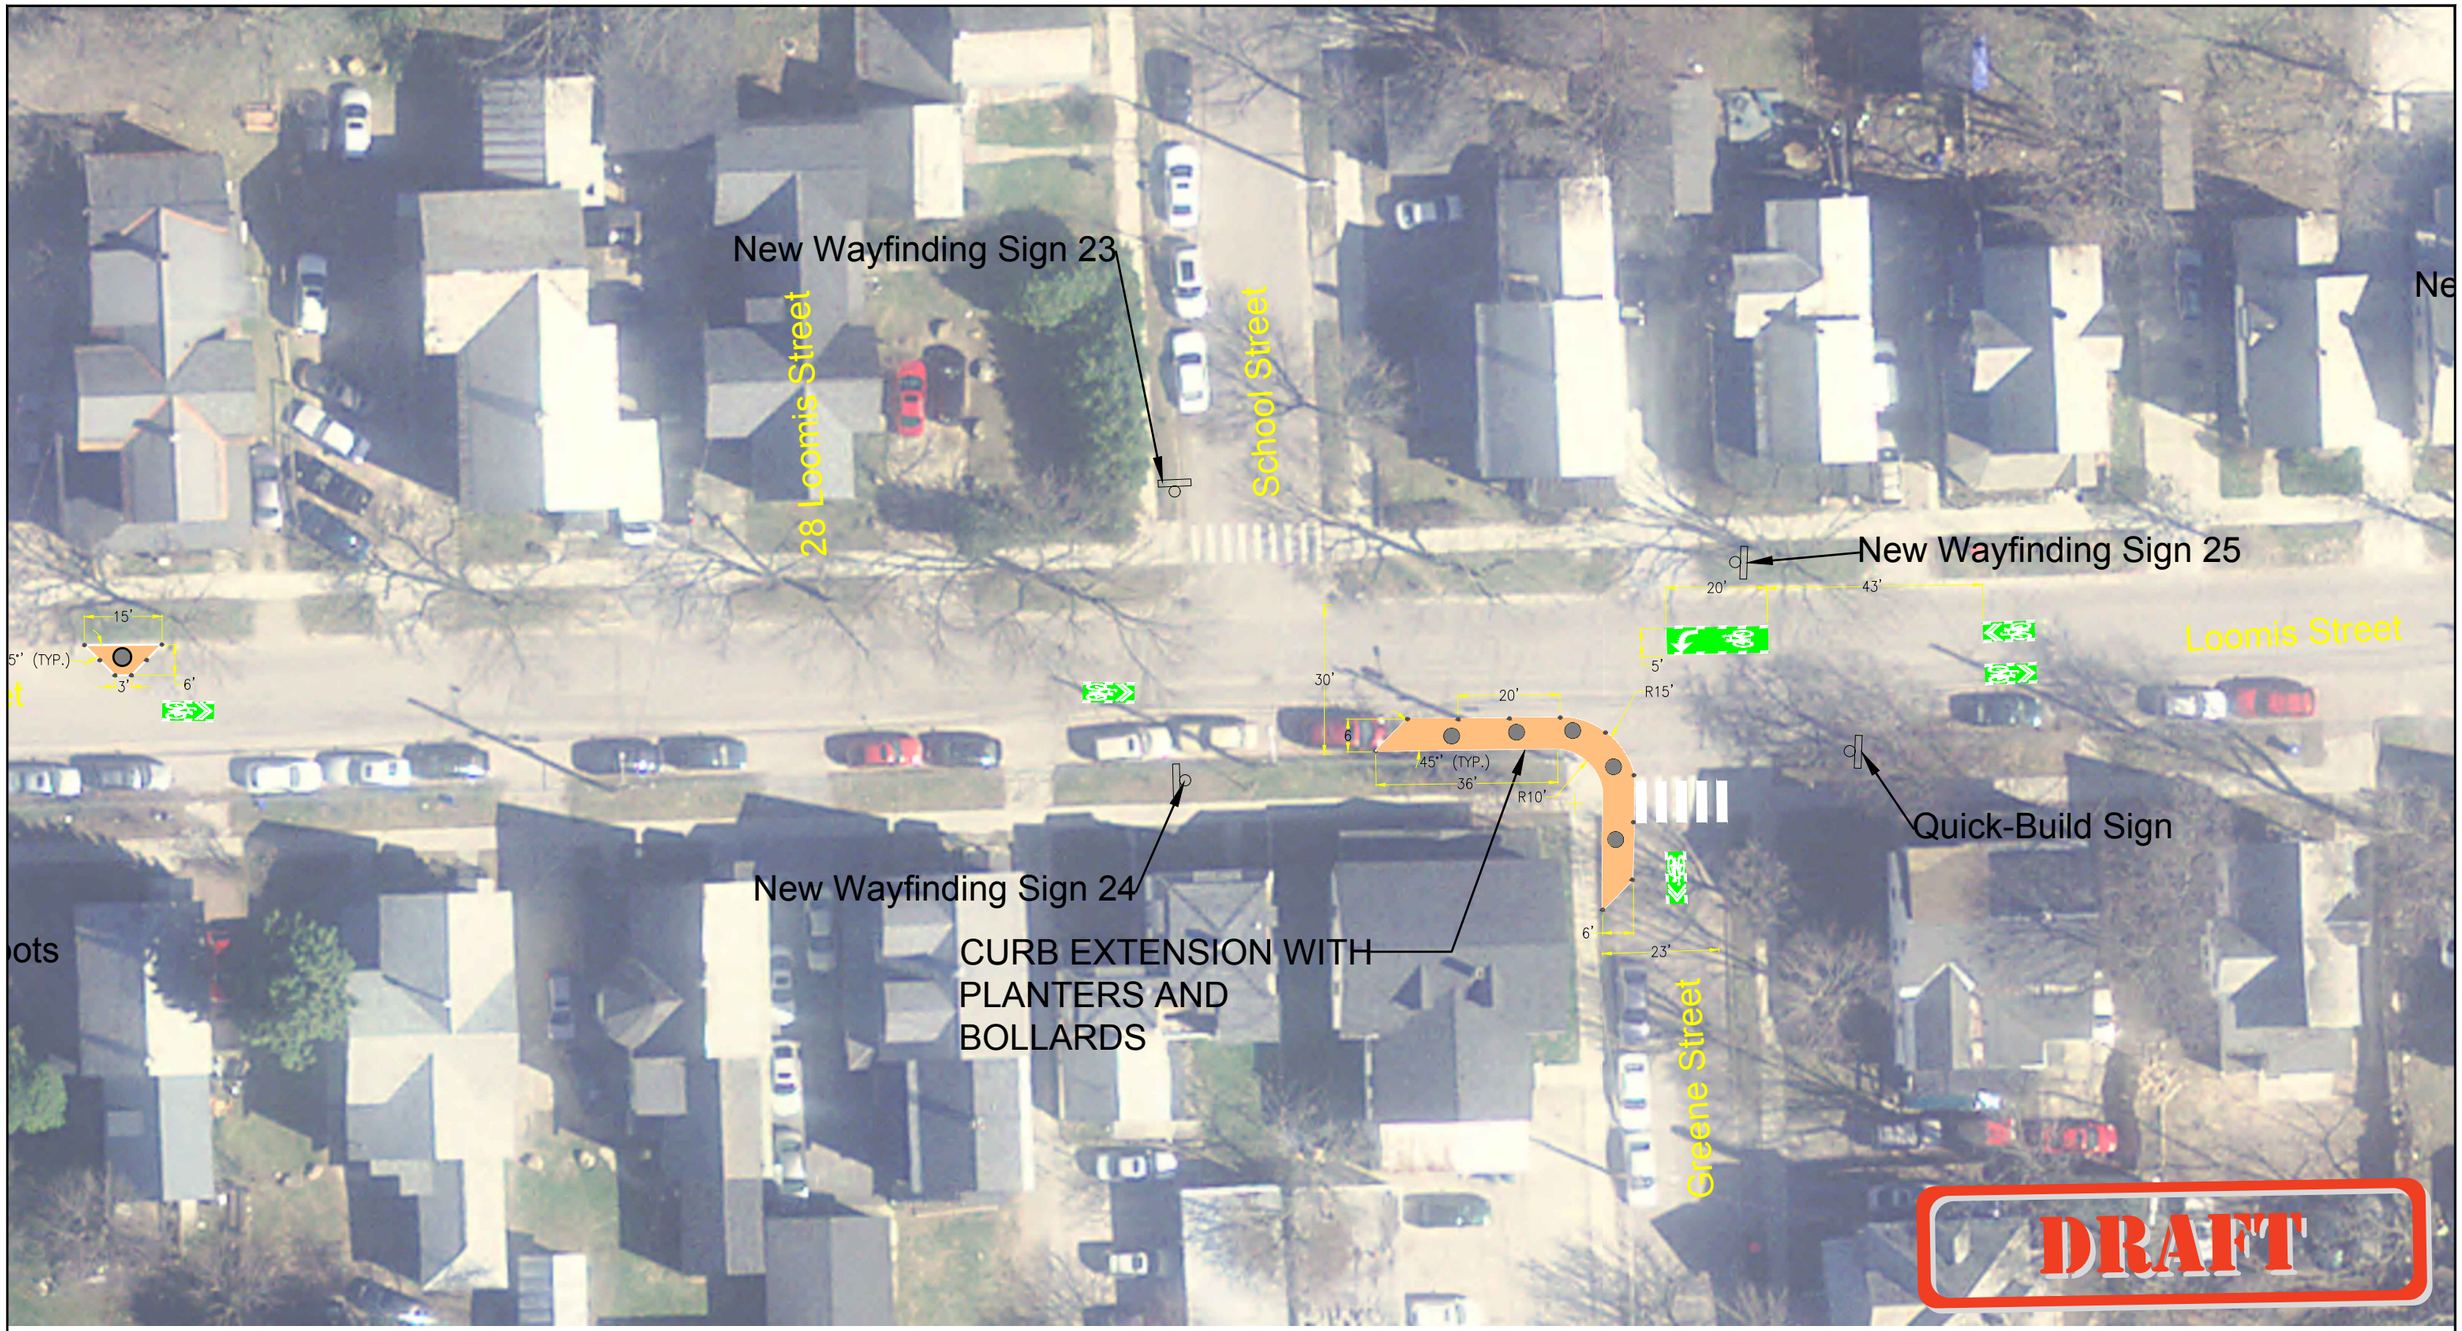

30' 0 30' 60'

SCALE: 1" = 30'

North

OLD NORTH END GREENWAY
STREET MODIFICATIONS

BURLINGTON, VT PUBLIC WORKS
BURLINGTON PUBLIC WORKS ENGINEERING DIV.
645 PINE STREET
BURLINGTON, VT 05401
(802) 863-9094
(802) 863-0466 (Fax)

DESIGNED SMM	RFS NO. XXXXX
DRAWN ACKW	SCALE 1"=30'
CHECKED DA	DRAWING NO.
DATE 8/24/2021	SHEET 10 OF 20

30' 0 30' 60'

SCALE: 1" = 30'

North

OLD NORTH END GREENWAY
STREET MODIFICATIONS

BURLINGTON, VT PUBLIC WORKS
BURLINGTON PUBLIC WORKS ENGINEERING DIV.
645 PINE STREET
BURLINGTON, VT 05401
(802) 863-9094
(802) 863-0466 (Fax)

DESIGNED SMM	RFS NO. XXXXX
DRAWN ACKW	SCALE 1"=30'
CHECKED DA	DRAWING NO.
DATE 8/24/2011	SHEET 11 OF 20

30' 0 30' 60'

SCALE: 1" = 30'

North

OLD NORTH END GREENWAY
STREET MODIFICATIONS

BURLINGTON, VT PUBLIC WORKS
BURLINGTON PUBLIC WORKS ENGINEERING DIV.
645 PINE STREET
BURLINGTON, VT 05401
(802) 863-9094
(802) 863-0466 (Fax)

DESIGNED SMM	RFS NO. XXXXX
DRAWN ACKW	SCALE 1"=30'
CHECKED DA	DRAWING NO.
DATE 8/24/2011	SHEET 12 OF 20

30' 0 30' 60'

SCALE: 1" = 30'

North

OLD NORTH END GREENWAY
STREET MODIFICATIONS

BURLINGTON, VT PUBLIC WORKS

BURLINGTON PUBLIC WORKS ENGINEERING DIV.

645 PINE STREET
BURLINGTON, VT 05401
(802) 863-9094
(802) 863-0466 (Fax)

DESIGNED SMM	RFS NO. XXXXX
DRAWN ACKW	SCALE 1"=30'
CHECKED DA	DRAWING NO.
DATE 8/24/2021	SHEET 13 OF 20

30' 0 30' 60'

SCALE: 1" = 30'

North

OLD NORTH END GREENWAY
STREET MODIFICATIONS

BURLINGTON, VT PUBLIC WORKS

BURLINGTON PUBLIC WORKS ENGINEERING DIV.

645 PINE STREET
BURLINGTON, VT 05401
(802) 863-9094
(802) 863-0466 (Fax)

DESIGNED SMM	RFS NO. XXXXX
DRAWN ACKW	SCALE 1"=30'
CHECKED DA	DRAWING NO.
DATE 8/24/2021	SHEET 15 OF 20

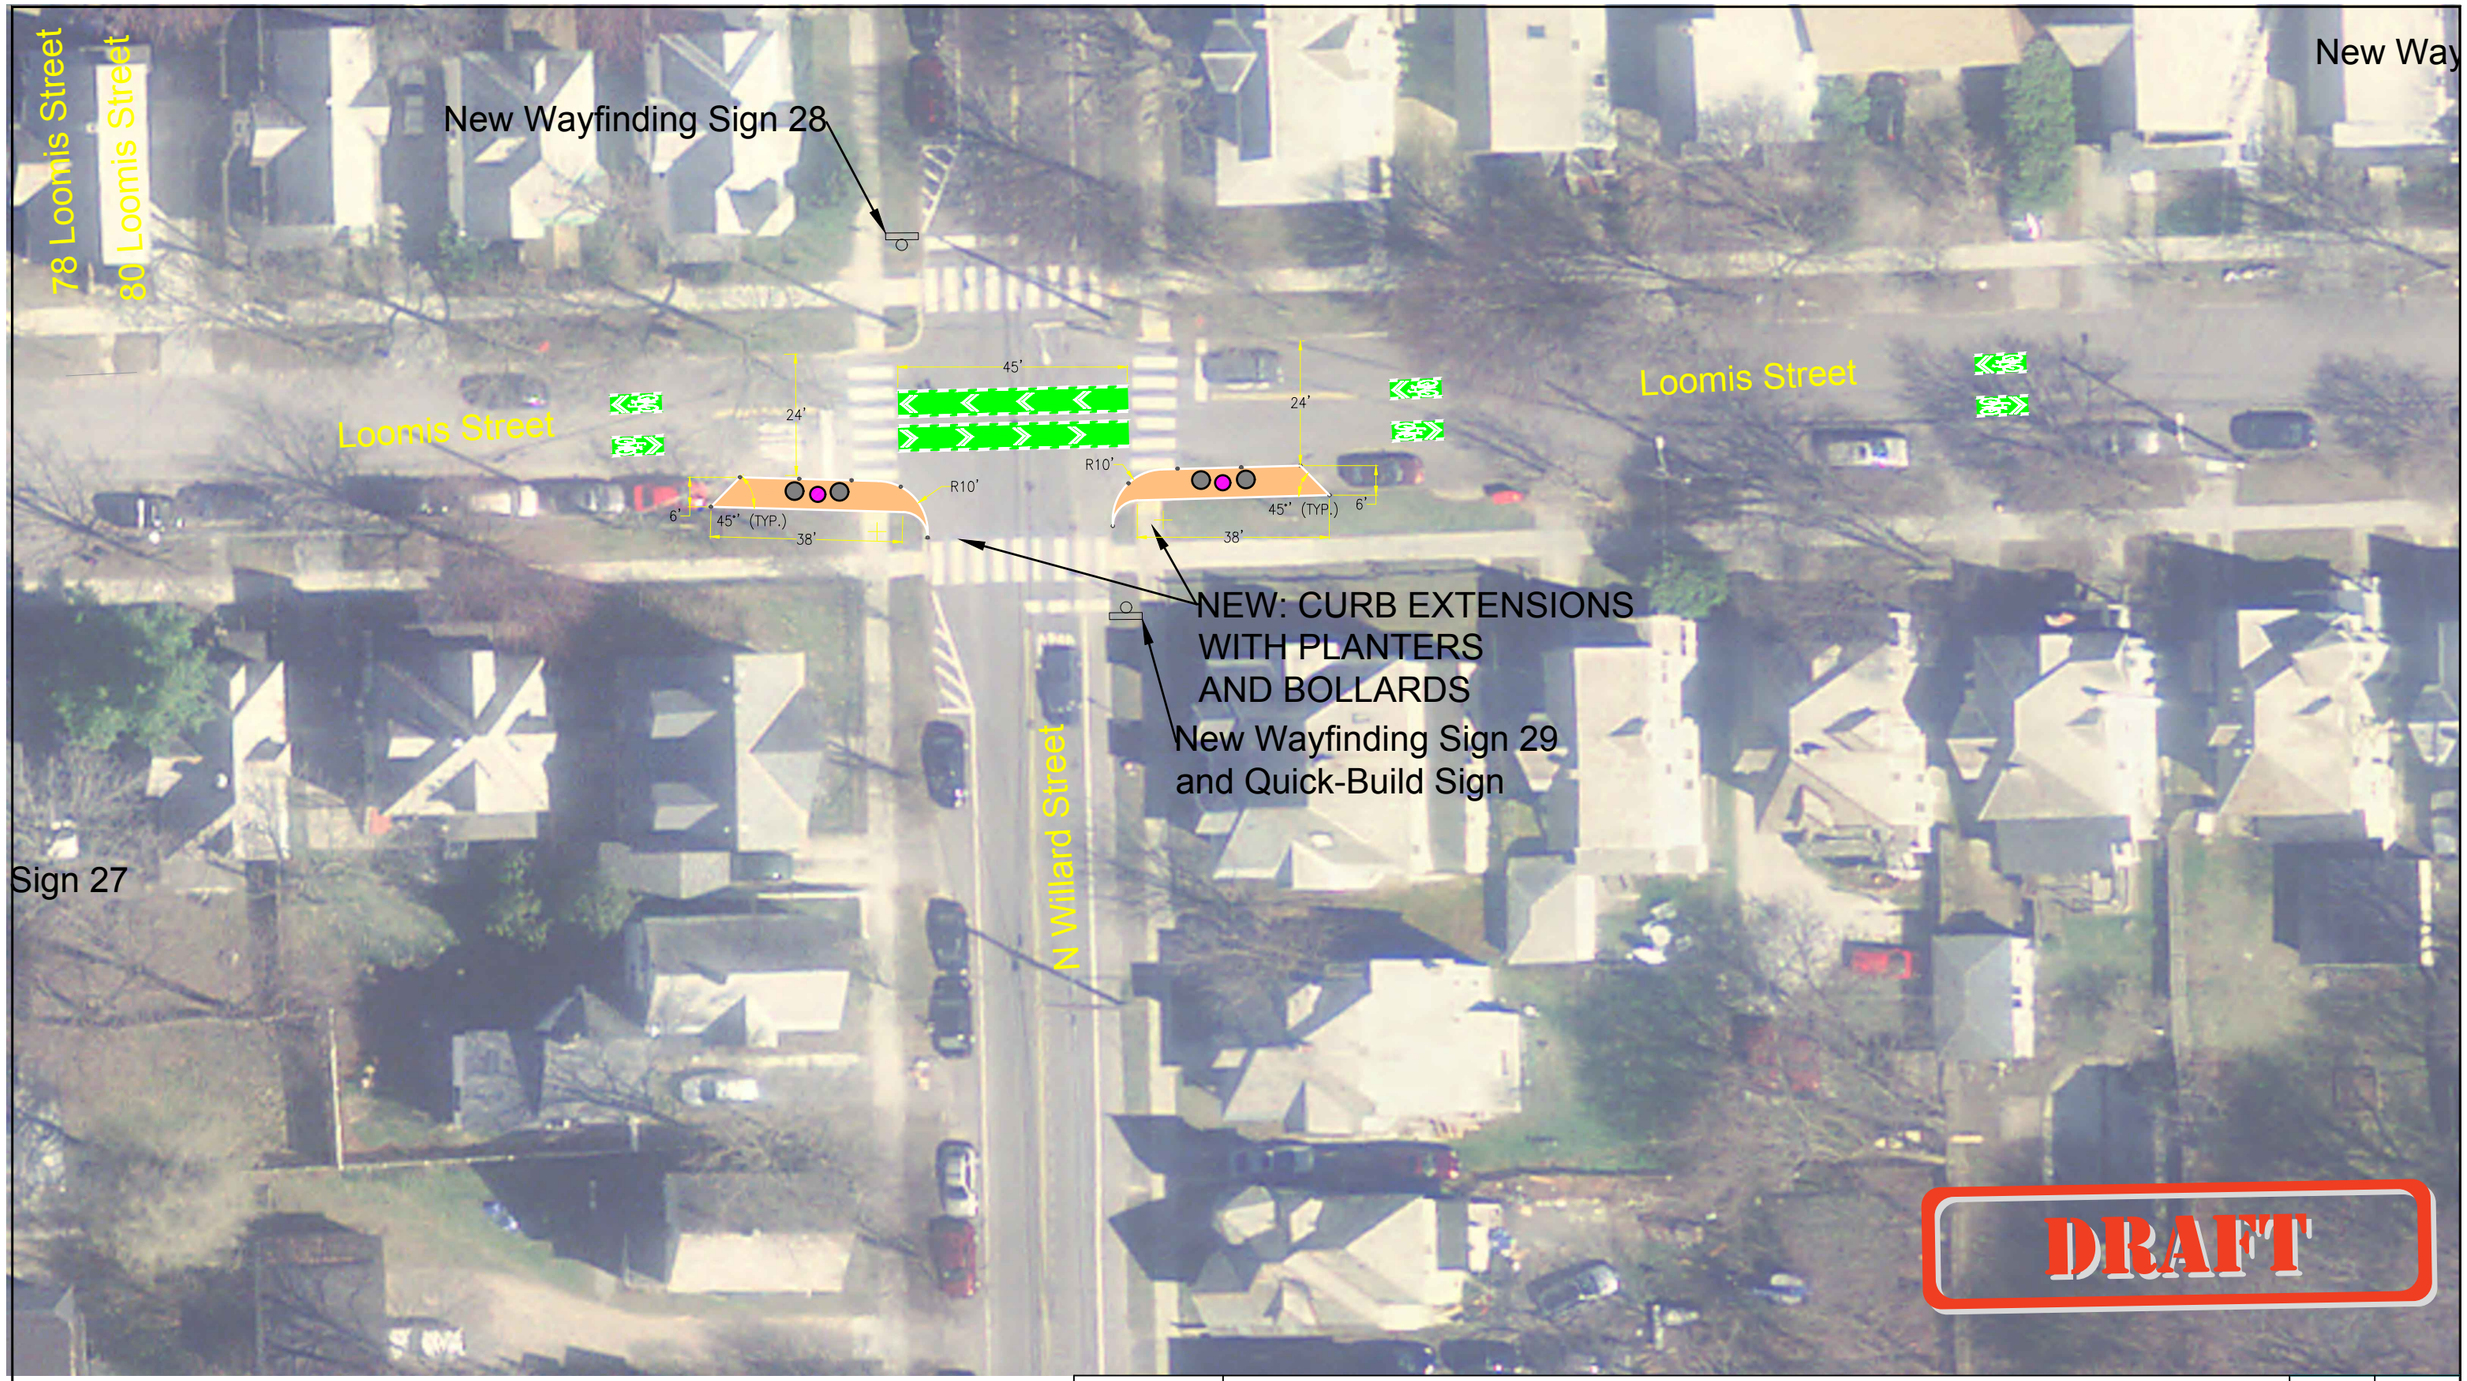

30' 0 30' 60'

SCALE: 1" = 30'

North

OLD NORTH END GREENWAY
STREET MODIFICATIONS

BURLINGTON, VT PUBLIC WORKS

BURLINGTON PUBLIC WORKS ENGINEERING DIV.

645 PINE STREET
BURLINGTON, VT 05401
(802) 863-9094
(802) 863-0466 (Fax)

DESIGNED SMM	RFS NO. XXXXX
DRAWN ACKW	SCALE 1"=30'
CHECKED DA	DRAWING NO.
DATE 8/24/2021	SHEET 16 OF 20

30' 0 30' 60'

SCALE: 1" = 30'

North

OLD NORTH END GREENWAY
STREET MODIFICATIONS

BURLINGTON, VT PUBLIC WORKS

BURLINGTON PUBLIC WORKS ENGINEERING DIV.

645 PINE STREET
BURLINGTON, VT 05401
(802) 863-9094
(802) 863-0466 (Fax)

DESIGNED SMM	RFS NO. XXXXX
DRAWN ACKW	SCALE 1"=30'
CHECKED DA	DRAWING NO.
DATE 8/24/2016	SHEET 17 OF 20

30' 0 30' 60'

SCALE: 1" = 30'

North

OLD NORTH END GREENWAY
STREET MODIFICATIONS

BURLINGTON, VT PUBLIC WORKS

BURLINGTON PUBLIC WORKS ENGINEERING DIV.

645 PINE STREET
BURLINGTON, VT 05401
(802) 863-9094
(802) 863-0466 (Fax)

DESIGNED SMM	RFS NO. XXXXX
DRAWN ACKW	SCALE 1"=30'
CHECKED DA	DRAWING NO.
DATE 8/24/2018	SHEET 18 OF 20

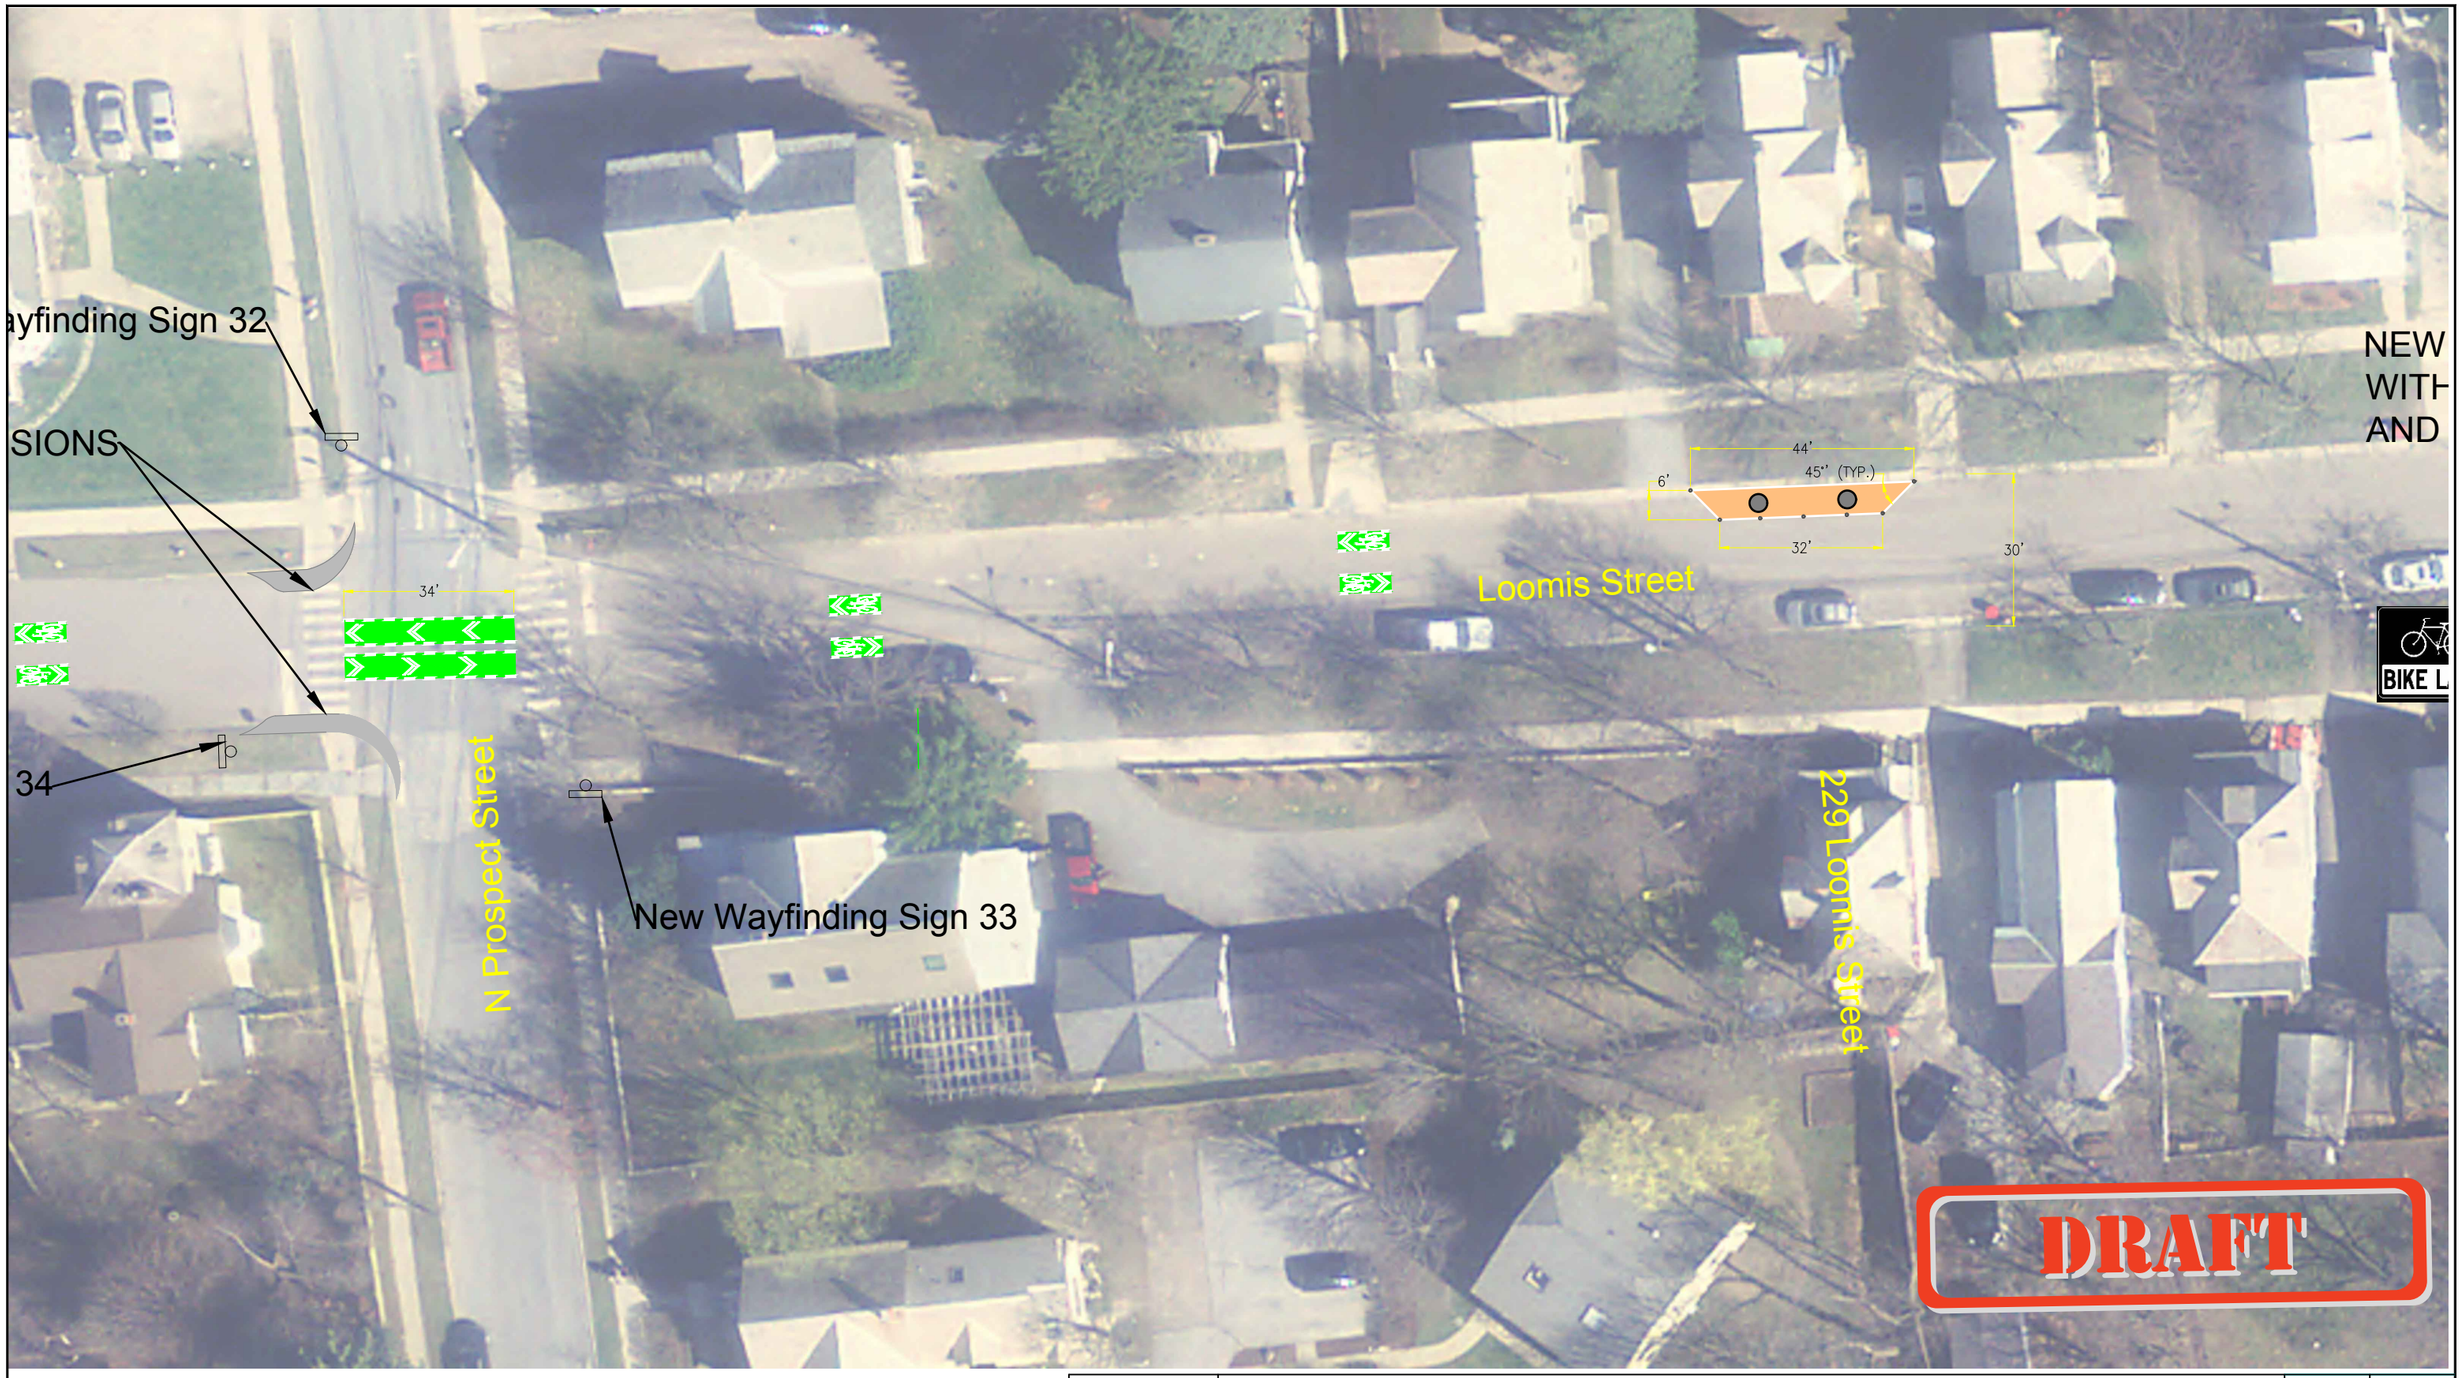

30' 0 30' 60'

SCALE: 1" = 30'

North

OLD NORTH END GREENWAY
STREET MODIFICATIONS

BURLINGTON, VT PUBLIC WORKS

BURLINGTON PUBLIC WORKS ENGINEERING DIV.

645 PINE STREET
BURLINGTON, VT 05401
(802) 863-9094
(802) 863-0466 (Fax)

DESIGNED SMM	RFS NO. XXXXX
DRAWN ACKW	SCALE 1"=30'
CHECKED DA	DRAWING NO.
DATE 8/24/2016	SHEET 19 OF 20

NEW: CURB EXTENSION
WITH PLANTERS
AND BOLLARDS

MUTCD R3-17,
LEFT ARROW

New Wayfinding Sign 35

Loomis Street

229 Loomis Street

Mansfield Ave

BIKE LANE

44'
45° (TYP.)
6'
32'
30'

8'
33'
R20'
5'
20'
R20'
5'
35'
10'
8'
45° (TYP.)

DRAFT

30' 0 30' 60'

SCALE: 1" = 30'

North

OLD NORTH END GREENWAY
STREET MODIFICATIONS

BURLINGTON, VT PUBLIC WORKS

BURLINGTON PUBLIC WORKS ENGINEERING DIV.

645 PINE STREET
BURLINGTON, VT 05401
(802) 863-9094
(802) 863-0466 (Fax)

DESIGNED SMM	RFS NO. XXXXX
DRAWN ACKW	SCALE 1"=30'
CHECKED DA	DRAWING NO.
DATE 8/24/2011	SHEET 20 OF 20