WAGNERHODGSON
LANDSCAPE ARCHITECTURE
VT802.864.0010 NY518.567.1791 wagnerhodgson.com

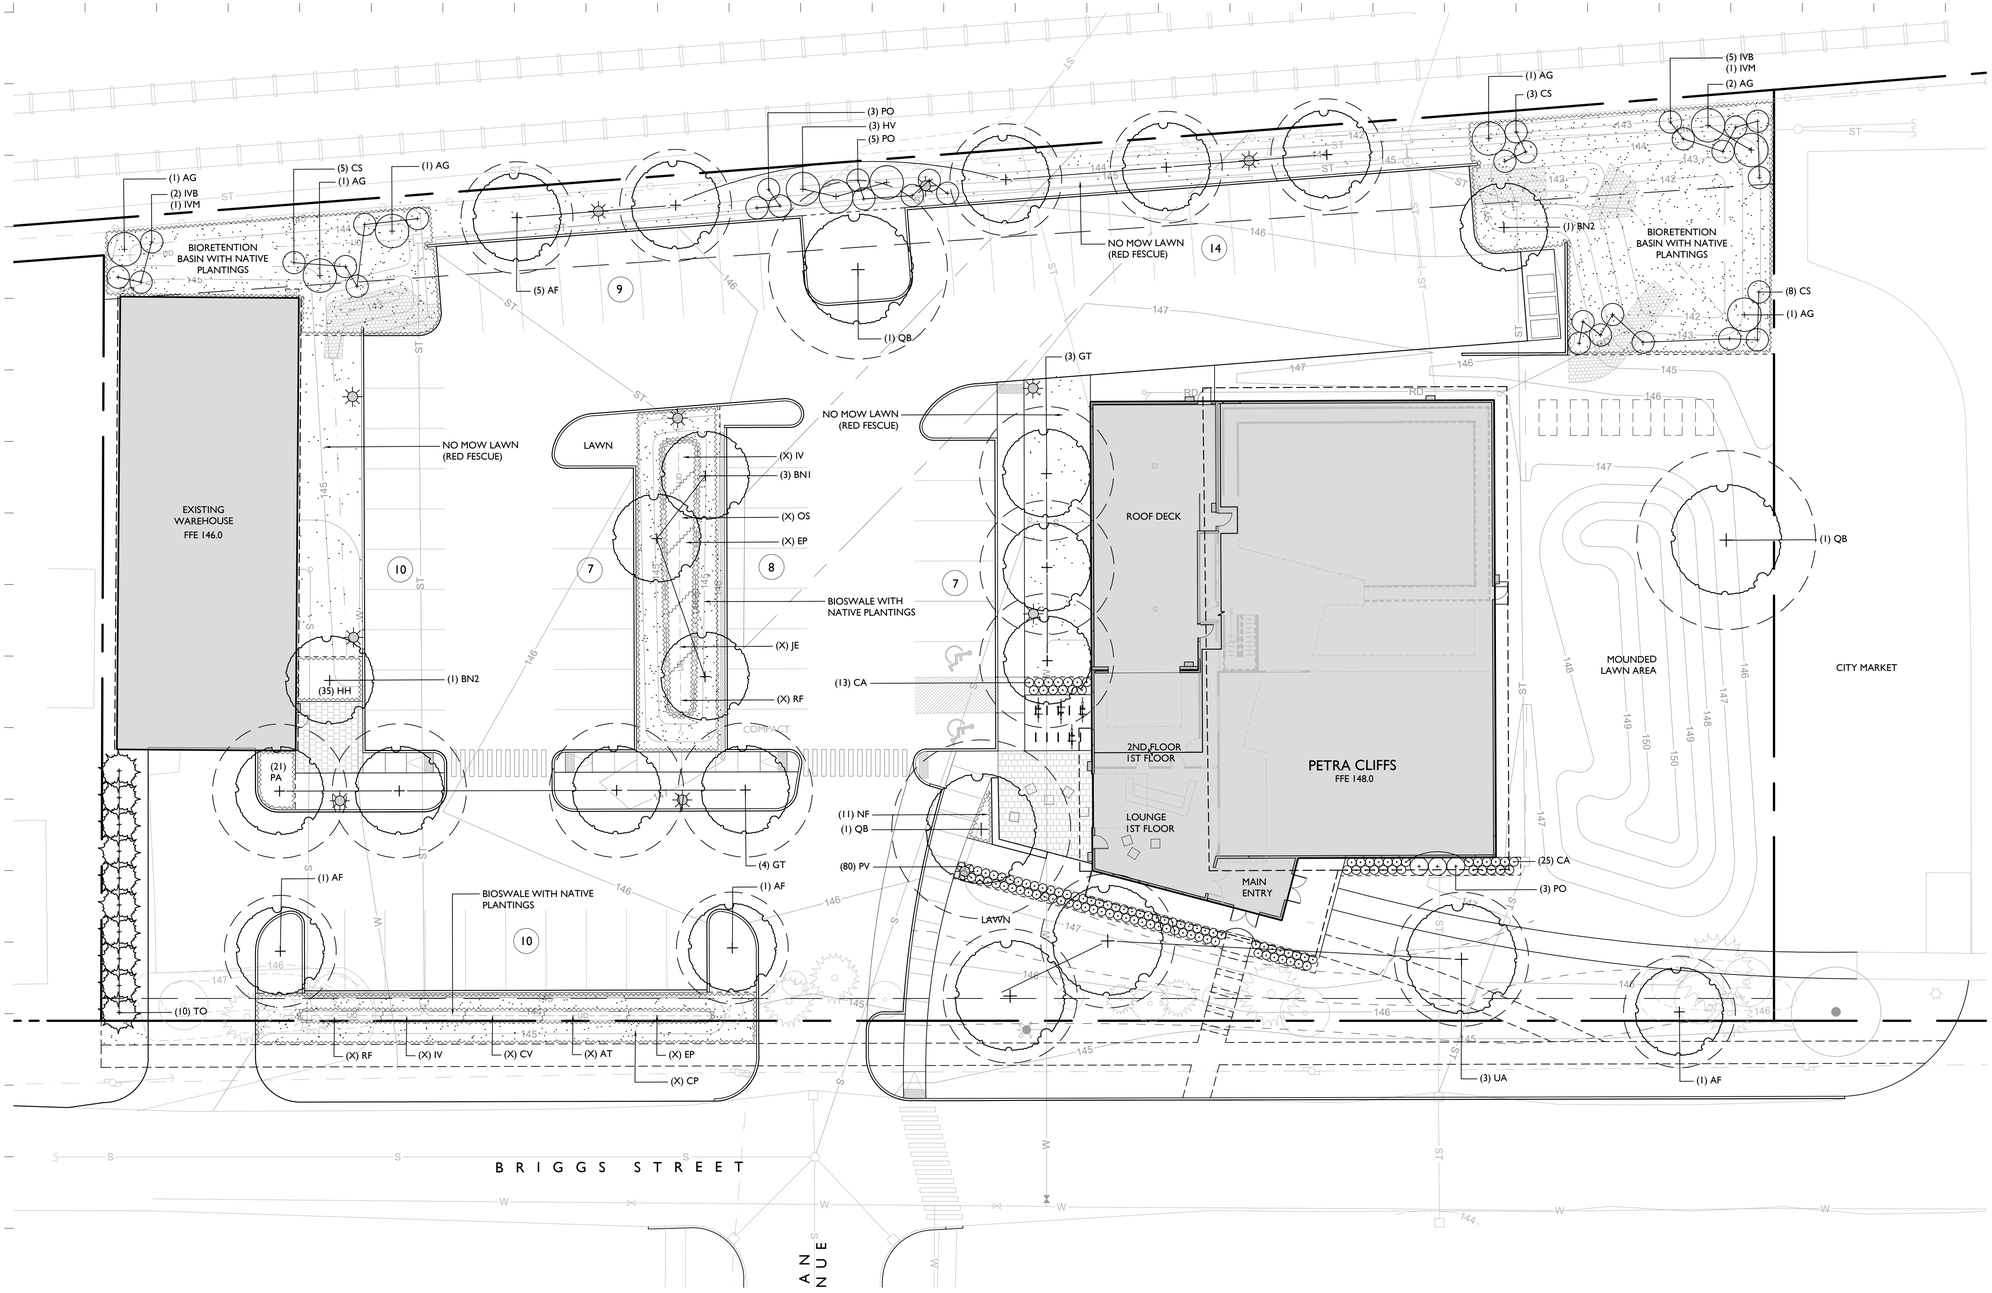

PLANT SCHEDULE

KEY	QTY.	SCIENTIFIC NAME	COMMON NAME	SIZE	SPACING
DECIDUOUS & EVERGREEN TREES					
AF	8	Acer freemanii 'Autumn Blaze'	FREEMAN MAPLE	2.5"-3" Cal.	SEE PLAN
BN1	3	Betula Nigra 'Heritage'	HERITAGE RIVER BIRCH	2"-2.5" Cal.	SEE PLAN
BN2	2	Betula Nigra 'Heritage' (Multi-stem)	HERITAGE RIVER BIRCH	10'-12' Ht.	SEE PLAN
GT	7	Gleditsia tricanthus 'Shademaster'	HONEY LOCUST	2.5"-3" Cal.	SEE PLAN
QB1	3	Quercus bicolor	SWAMP WHITE OAK	2.5"-3" Cal.	SEE PLAN
TO	10	Thuja occidentallis 'Pyramidalis'	EASTERN ARBORVITAE	8'-10' Ht.	SEE PLAN
UA	3	Ulmus americana 'Princeton'	AMERICAN ELM	2.5"-3" Cal.	SEE PLAN
SHRUBS					
AG	7	Amelanchier grandiflora 'Autumn Brillance'	SERVICEBERRY (Multi-stem)	#3	SEE PLAN
CS	16	Cornus stolonifera 'Pucker Up!'	DWARF RED-TWIG DOGWOOD	#3	3' O.C.
HV	3	Hamemalis vernalis	VERNAL WITCHHAZEL	#3	3' O.C.
IVB	7	Ilex verticillata 'Berry Poppins'	DWARF WINTERBERRY (female)	#3	3' O.C.
IVM	2	Ilex verticillata 'Mr. Poppins'	DWARF WINTERBERRY (male)	#3	3' O.C.
PO	11	Physocarpus opulifolius 'Ruby Spice'	NINEBARK	#3	4' O.C.

ORNAMENTAL GRASSES & PERENNIALS

CA	48	Calamagrostis x acutiflora 'Karl Foerster'	FEATHER REED GRASS	#1	24" O.C.
HH	35	Hemerocallis 'Hyperion'	DAYLILY	#1	18" O.C.
NF	11	Nepeta faassenii Blue Wonder'	CATMINT	#1	18" O.C.
PA	21	Perovskia atriplicifolia	RUSSIAN SAGE	#1	18" O.C.
PV	80	Panicum varigatum 'Shenandoah'	SWITCHGRASS	#1	24" O.C.

* NO MOW SEED MIX - RED FESCUE - 14,895 SF

BIORETENTION BASINS & BIOSWALES

AT	X	Asclepias tuberosa	BUTTERFLY WEED	PLUGS	12" O.C.
CP	X	Carex pennsylvanica	PENNSYLVANIA SEDGE	PLUGS	8" O.C.
CV	X	Carex vulpinoidea	FOX SEDGE	PLUGS	12" O.C.
EP	X	Eupatorium dubium 'Phantom'	DWARF JOE PYE WEED	PLUGS	12" O.C.
OS	X	Onoclea sensibilis	SENSITIVE FERN	PLUGS	12" O.C.
IV	X	Iris versicolor	NORTHERN BLUE FLAG	PLUGS	12" O.C.
JE	X	Juncus effusus	SOFT RUSH	PLUGS	12" O.C.
RF	X	Rudbeckia fulgida sullivantii 'Goldstrum'	BLACK-EYED SUSAN	PLUGS	12" O.C.

* WET MEADOW SEED MIX - TO BE DETERMINED - 5,650 SF

PLANTING NOTES

1. All plant material in the plant schedule shall be nursery grown in accordance with ANSI in accordance with Z.60.1 Standards for measurement of nursery stock.
2. All plants shall be guaranteed by the Contractor for a period of one year from date of receipt of Provisional Acceptance of the completed installation by the Owner.
3. Replacement plantings will be required prior to Final Acceptance for any plants which are missing, not true to specifications, have died or are unhealthy or uncharacteristic of the species (due to excessive pruning, dieback or other reasons).
4. All plant materials shall be selected and tagged at the nursery by Landscape Architect.
5. The Landscape Architect's approval is required for any plant material substitutions.
6. The Contractor is responsible for immediately notifying the Landscape Architect if any plant quantity discrepancies exist between the planting plan and the plant list.
7. All shrubs and trees will be sprayed with the anti-desiccant "Wilt-Pruf" (or approved equal) prior to the first Winter (no later that November 30).
8. The Landscape Contractor shall have the General Contractor locate all underground utilities in areas to be landscaped prior to commencing any excavation. Adjustments to tree locations will be allowed where utility conflicts are clearly a problem and with prior site approval by Landscape Architect.
9. All plant bed, shrub and tree location shall be staked in the field by Contractor for Landscape Architects approval prior to installation.
10. Adjustments to plant beds shall be approved by Landscape Architect.
11. General Contractor is responsible for all erosion control measures during construction.
12. All disturbed areas are to be topsoiled and seeded or sodded, as indicated in the planting plan.
13. Mulch shall consist of double-shredded hardwood mulch or approved equal and Contractor is responsible for providing samples of mulch to Landscape Architect. Mulch plant materials as shown on plan and details.
14. It is the intent of this contract to avoid any disturbance to existing trees or shrubs on site other than those specifically designated for transplant or removal.
15. Liquidated damages for trees damaged by construction operation shall be $500 per caliper inch. Shrubs shall be $100 each.
16. During construction, and until the end of warranty period, existing trees that are showing signs of stress as determined by the Landscape Architect are to be deep root fertilized, two injections per caliper inch per tree at 18" - 24" depth with Peter's 20/20/20 fertilizer or Landscape Architect approved equal.
17. Contractor is responsible for verifying and confirming all plant counts as supplied by the Landscape Architect with field conditions as constructed. Any discrepancies shall be reported to Landscape Architect for approval and direction.
18. Tree transplanting shall be performed by a suitable hydraulic tree spade, sized as necessary to perform the work.
19. Prior to commencement of any construction, all existing trees to remain shall receive tree protection fence at outer edge of dripline whenever possible.

16 0 16 32
SCALE OF FEET

DRAFT COPY FOR PERMITTING ONLY

NO.	DESCRIPTION	DATE
1	PLANTING PLAN REVISION	07.02.2018

PETRA CLIFFS
75 BRIGGS STREET,
BURLINGTON, VERMONT

PLANTING PLAN

JOB NO. 807
SCALE: 1/16"=1'-0"
DRAWN BY: AH
DATE: 06.20.2018

L200

© WHLA ALL RIGHTS RESERVED 2017